New Tecumseth
Alliston · Beeton · Tottenham

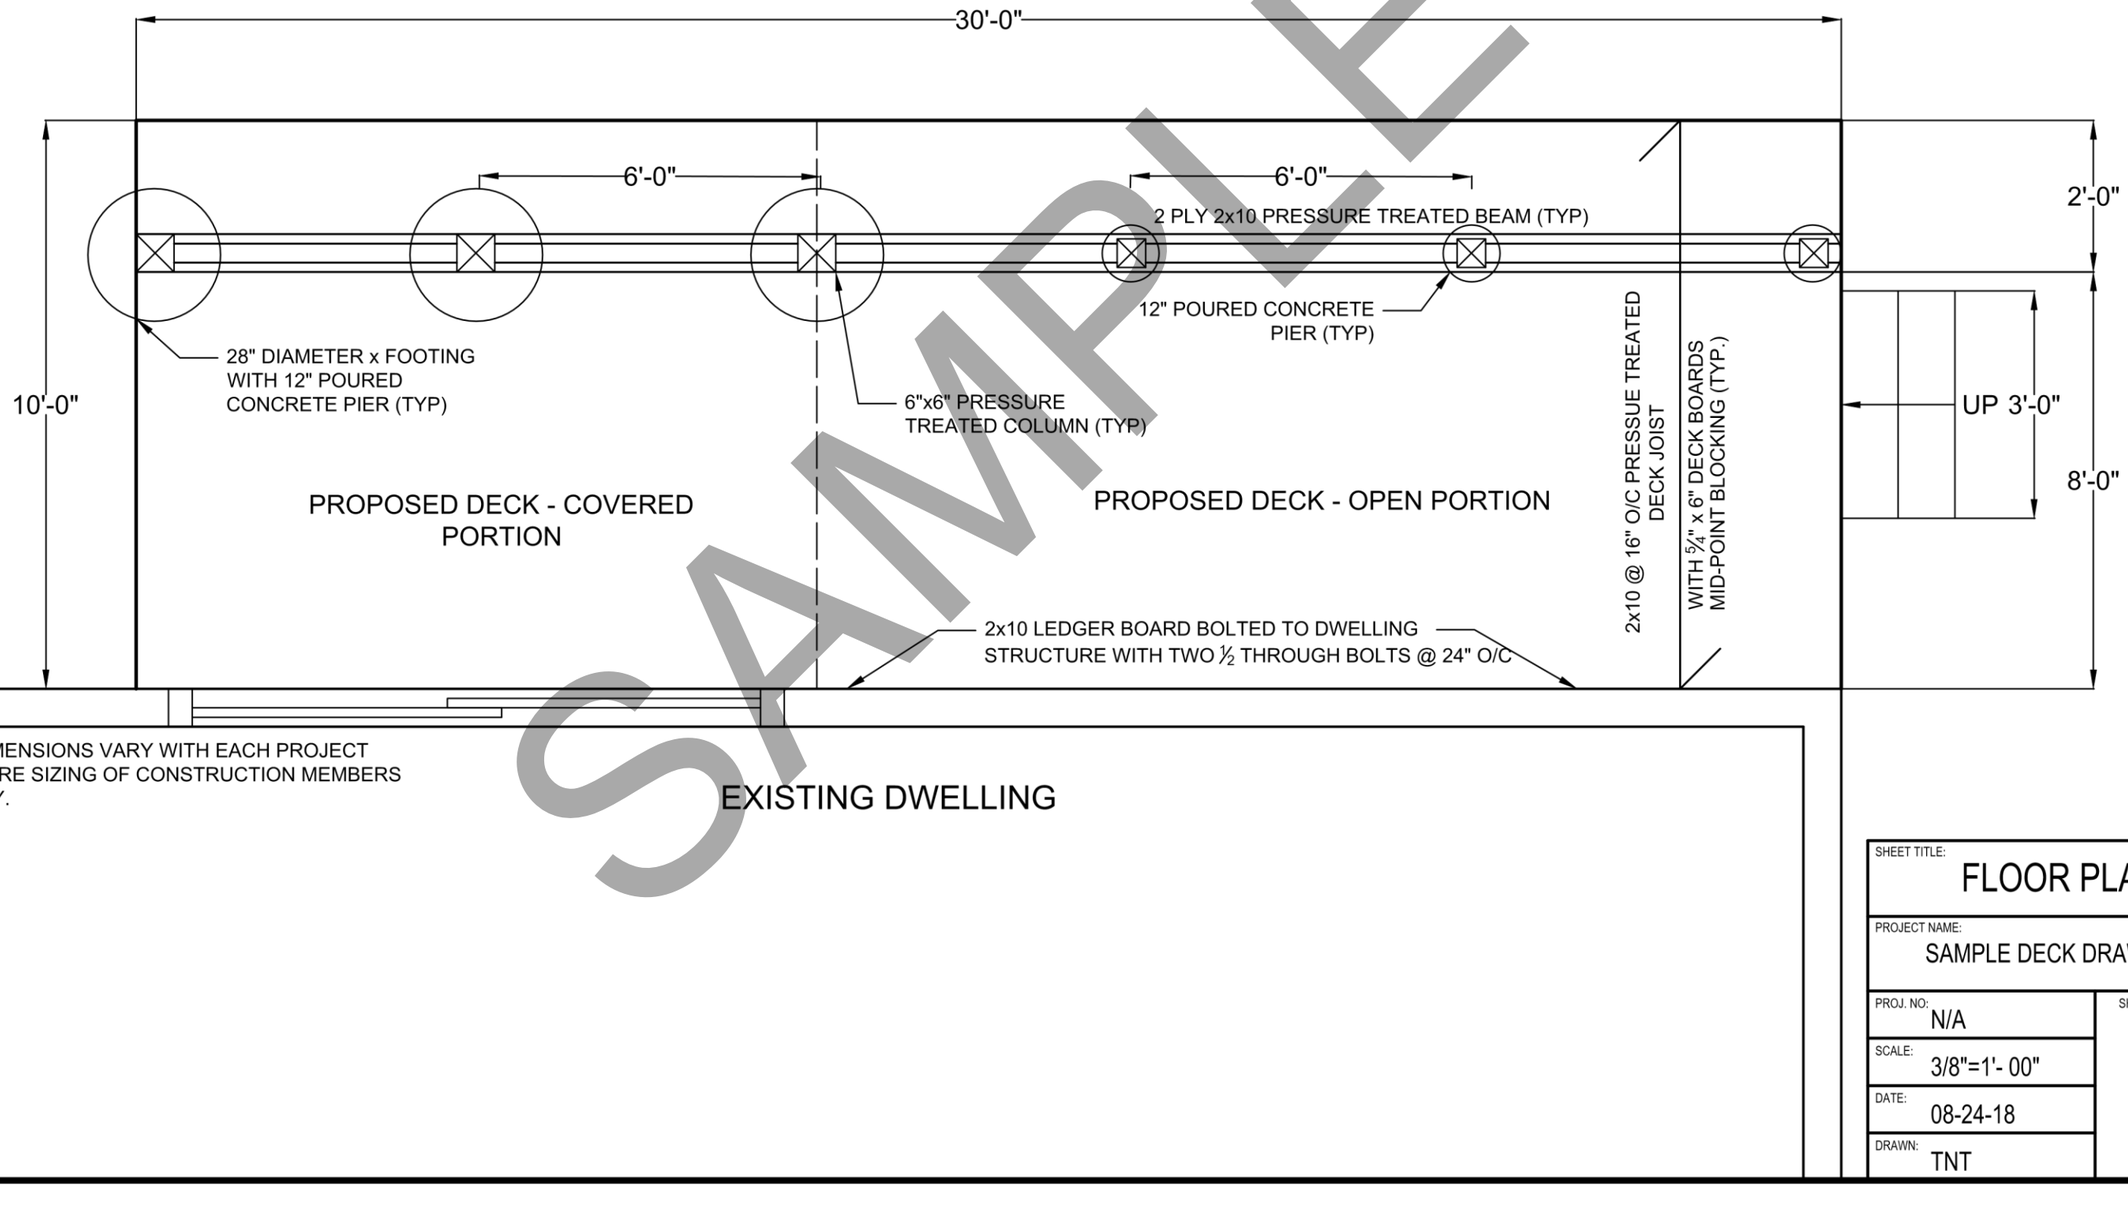

NOTE: DIMENSIONS VARY WITH EACH PROJECT
THEREFORE SIZING OF CONSTRUCTION MEMBERS
MAY VARY.

SAMPLE

SHEET TITLE:	FLOOR PLAN
PROJECT NAME:	SAMPLE DECK DRAWINGS
PROJ. NO:	N/A
SCALE:	3/8"=1'- 00"
DATE:	08-24-18
DRAWN:	TNT
SHEET 1 OF 5	A1

New Tecumseth
Alliston · Beeton · Tottenham

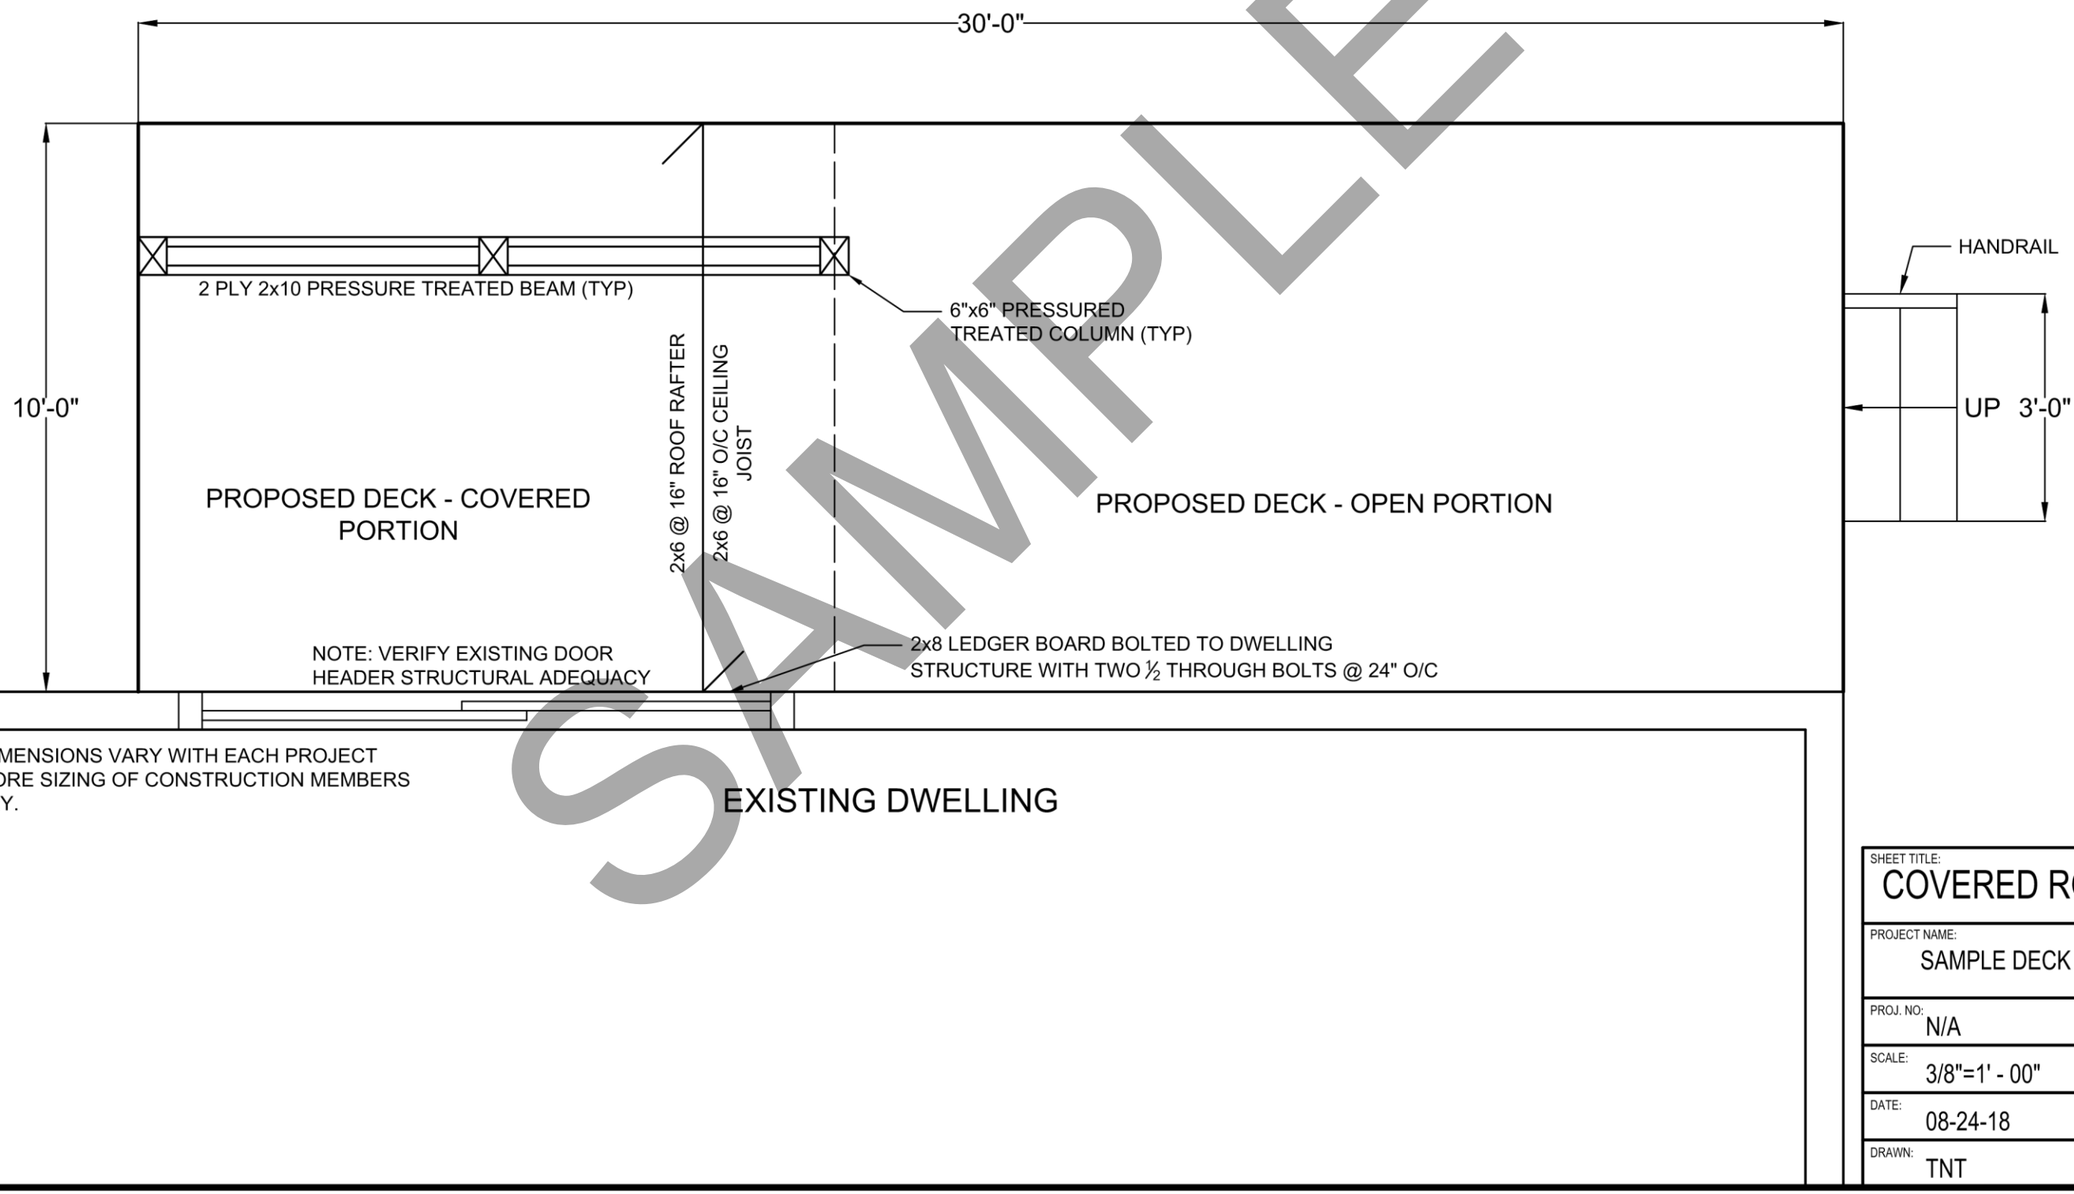

SAMPLE

SHEET TITLE:	COVERED ROOF PLAN
PROJECT NAME:	SAMPLE DECK DRAWINGS
PROJ. NO:	N/A
SCALE:	3/8"=1' - 00"
DATE:	08-24-18
DRAWN:	TNT
SHEET 2 OF 5	A1

New Tecumseth
Alliston · Beeton · Tottenham

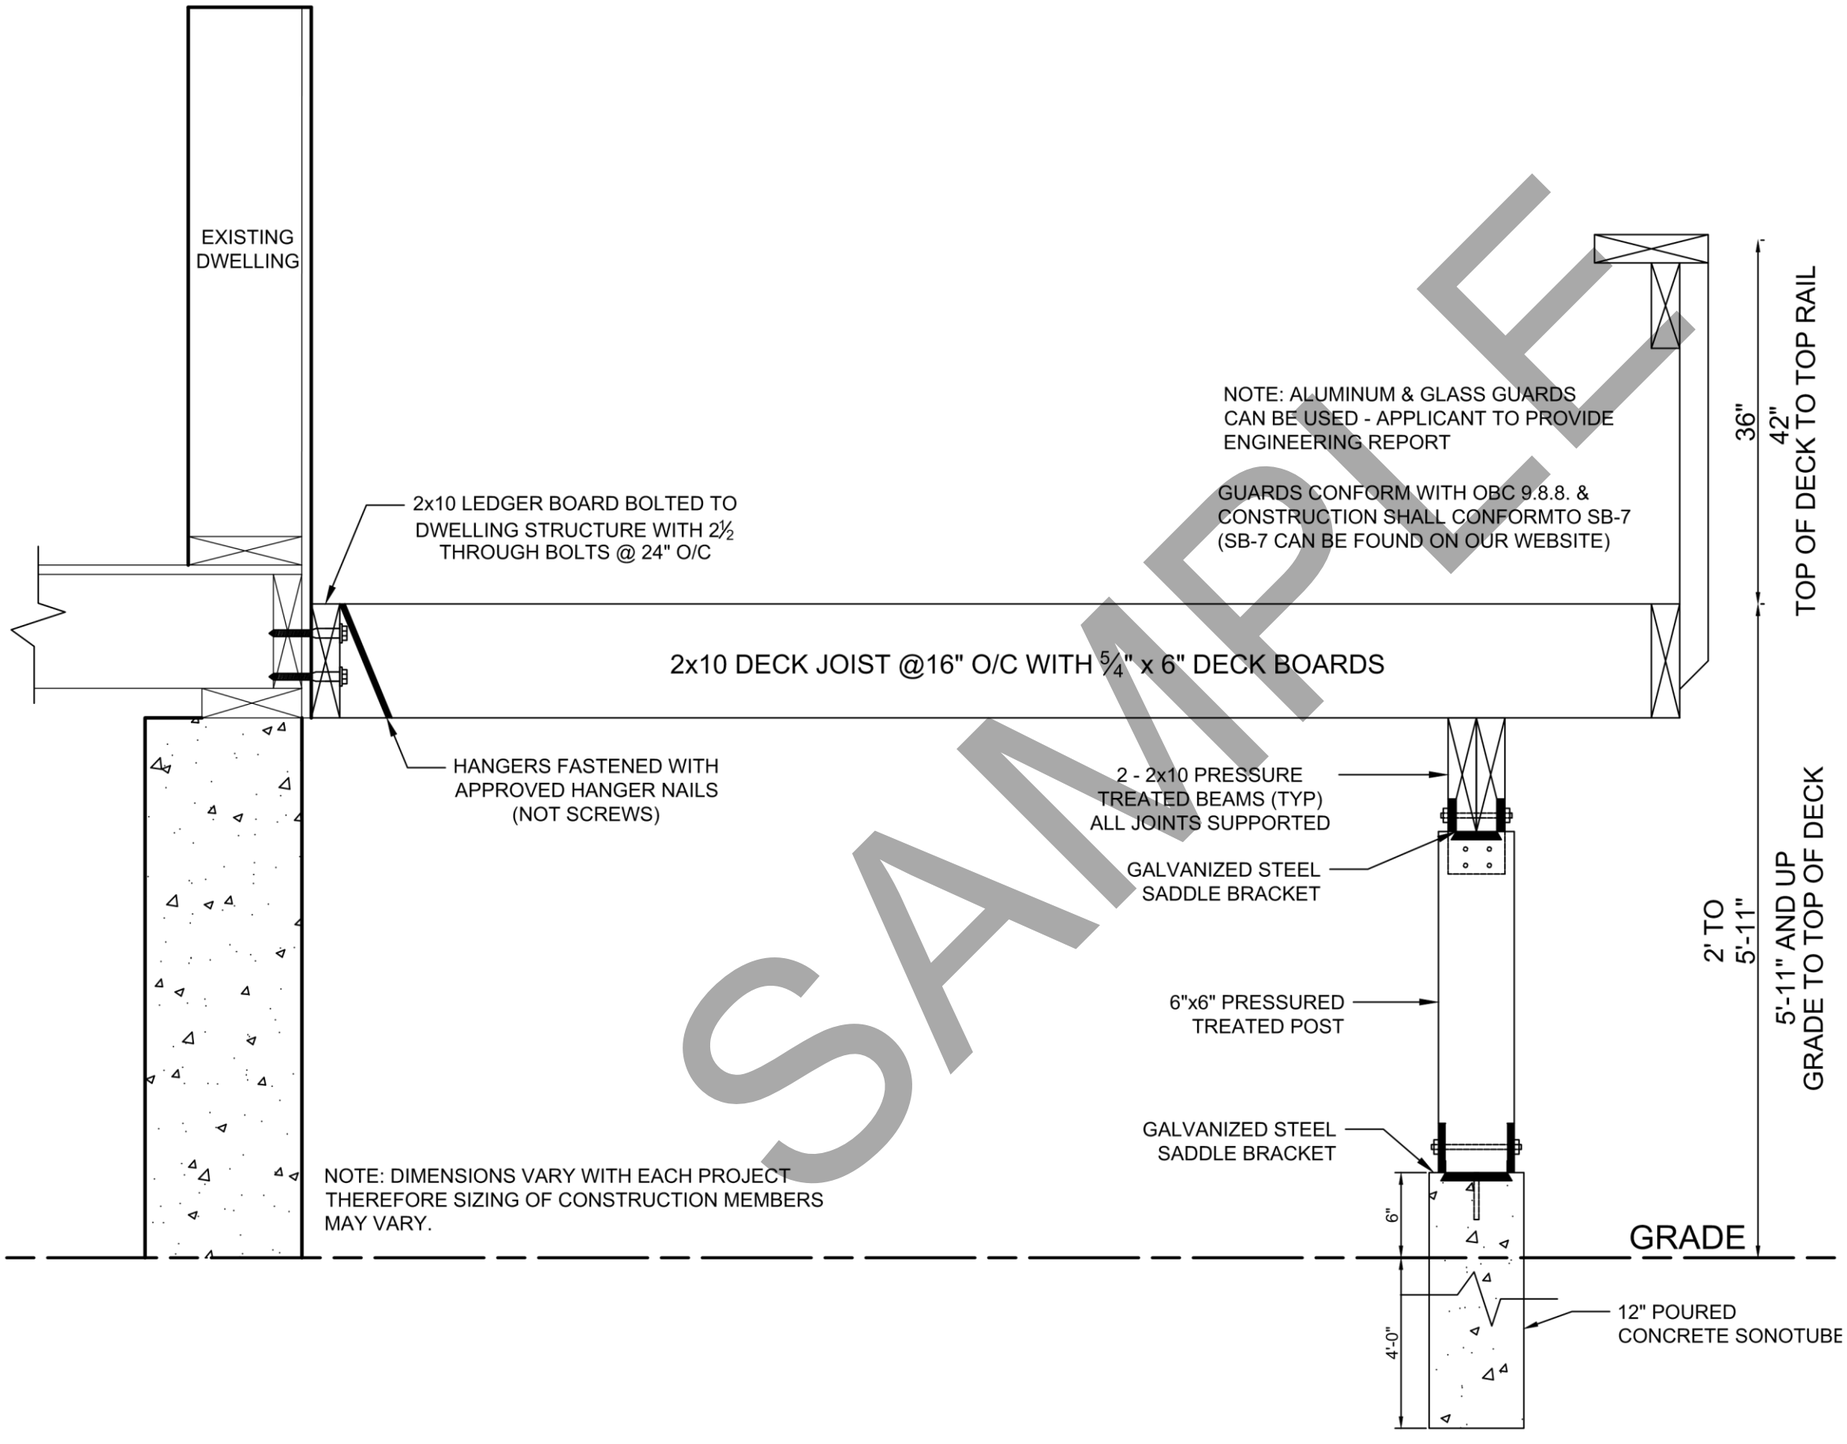

SAMPLE

SHEET TITLE:	CROSS SECTION
PROJECT NAME:	SAMPLE DECK DRAWINGS
PROJ. NO:	N/A
SCALE:	3/8"=1'- 00"
DATE:	08-24-18
DRAWN:	TNT
SHEET 3 OF 5	A1

New Tecumseth
Alliston · Beeton · Tottenham

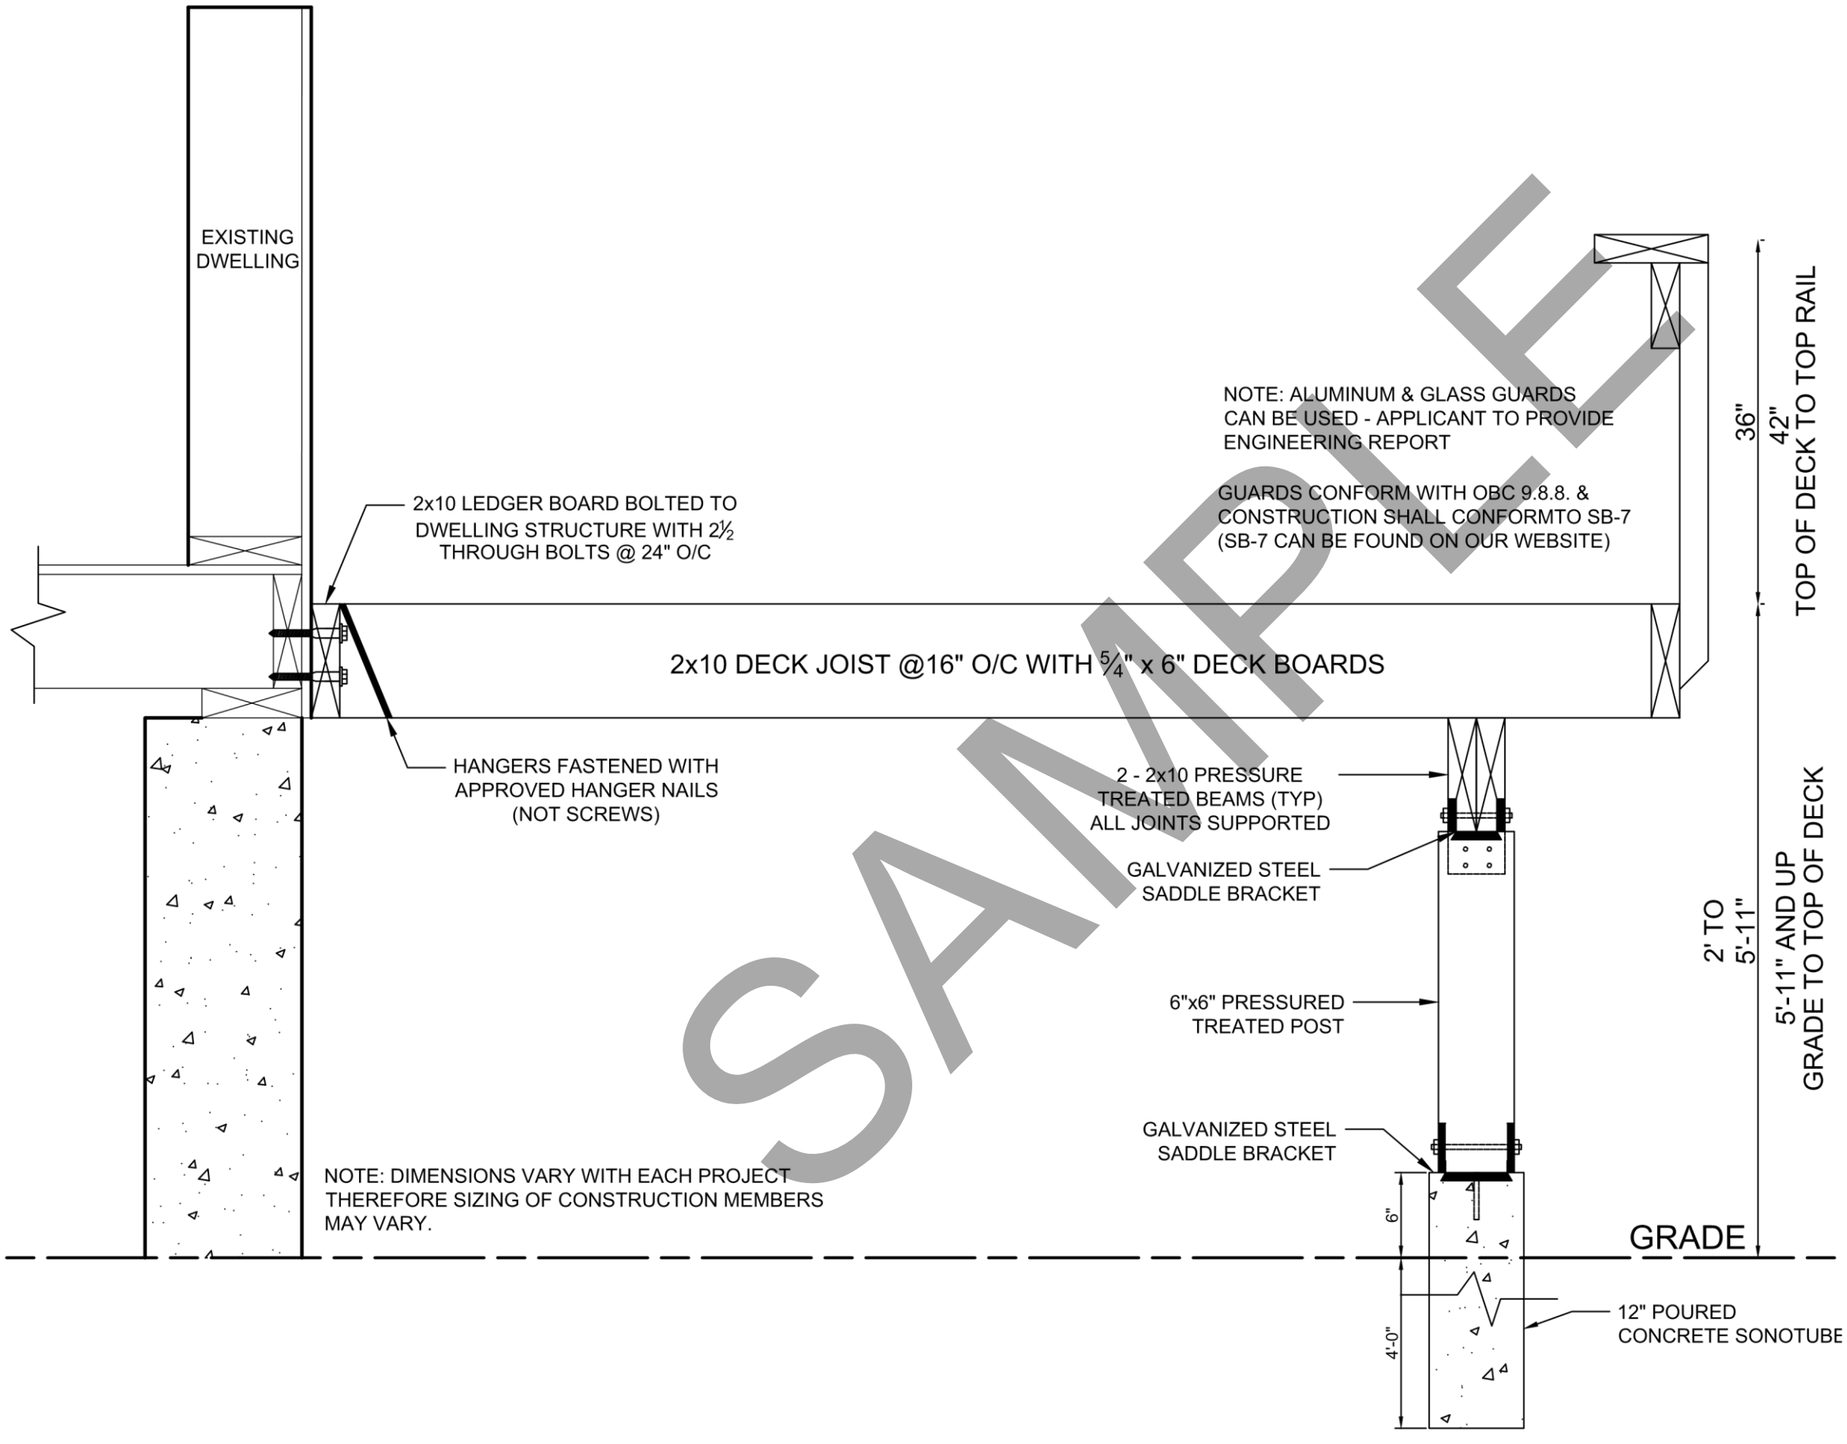

SAMPLE

SHEET TITLE:	CROSS SECTION
PROJECT NAME:	SAMPLE DECK DRAWINGS
PROJ. NO:	N/A
SCALE:	3/8"=1'- 00"
DATE:	08-24-18
DRAWN:	TNT
SHEET 3 OF 5	A1

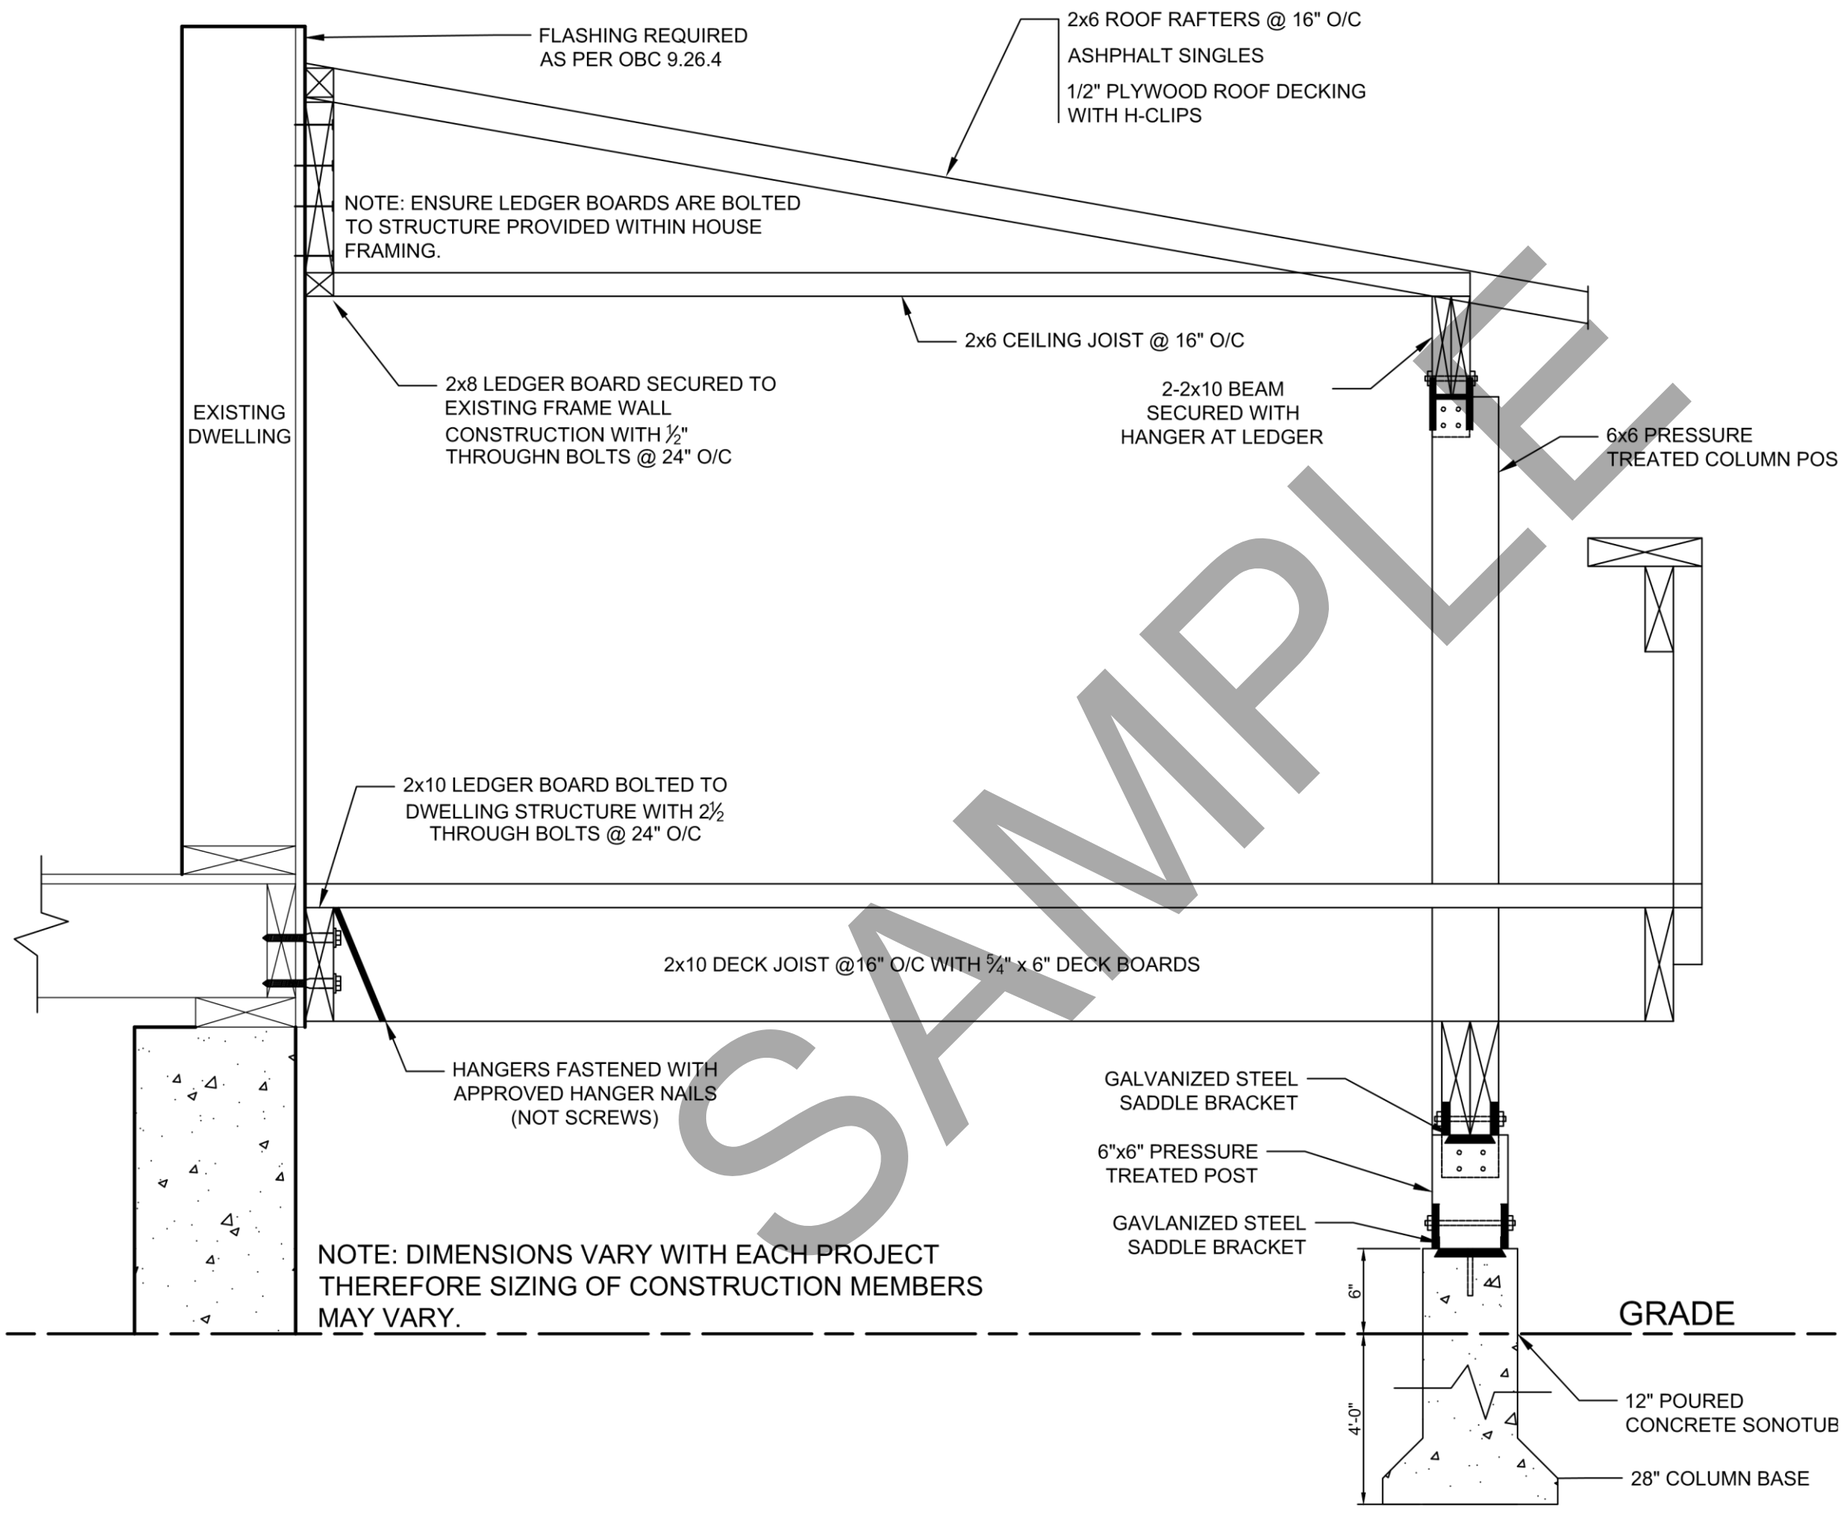

NOTE: DIMENSIONS VARY WITH EACH PROJECT
THEREFORE SIZING OF CONSTRUCTION MEMBERS
MAY VARY.

SAMPLE

New Tecumseth
Alliston · Beeton · Tottenham

SHEET TITLE:	PORCH X-SECTION
PROJECT NAME:	SAMPLE DECK DRAWINGS
PROJ. NO:	N/A
SCALE:	3/8"=1'- 00"
DATE:	08-24-18
DRAWN:	TNT
SHEET 4 OF 5	A1

New Tecumseth
Alliston · Beeton · Tottenham

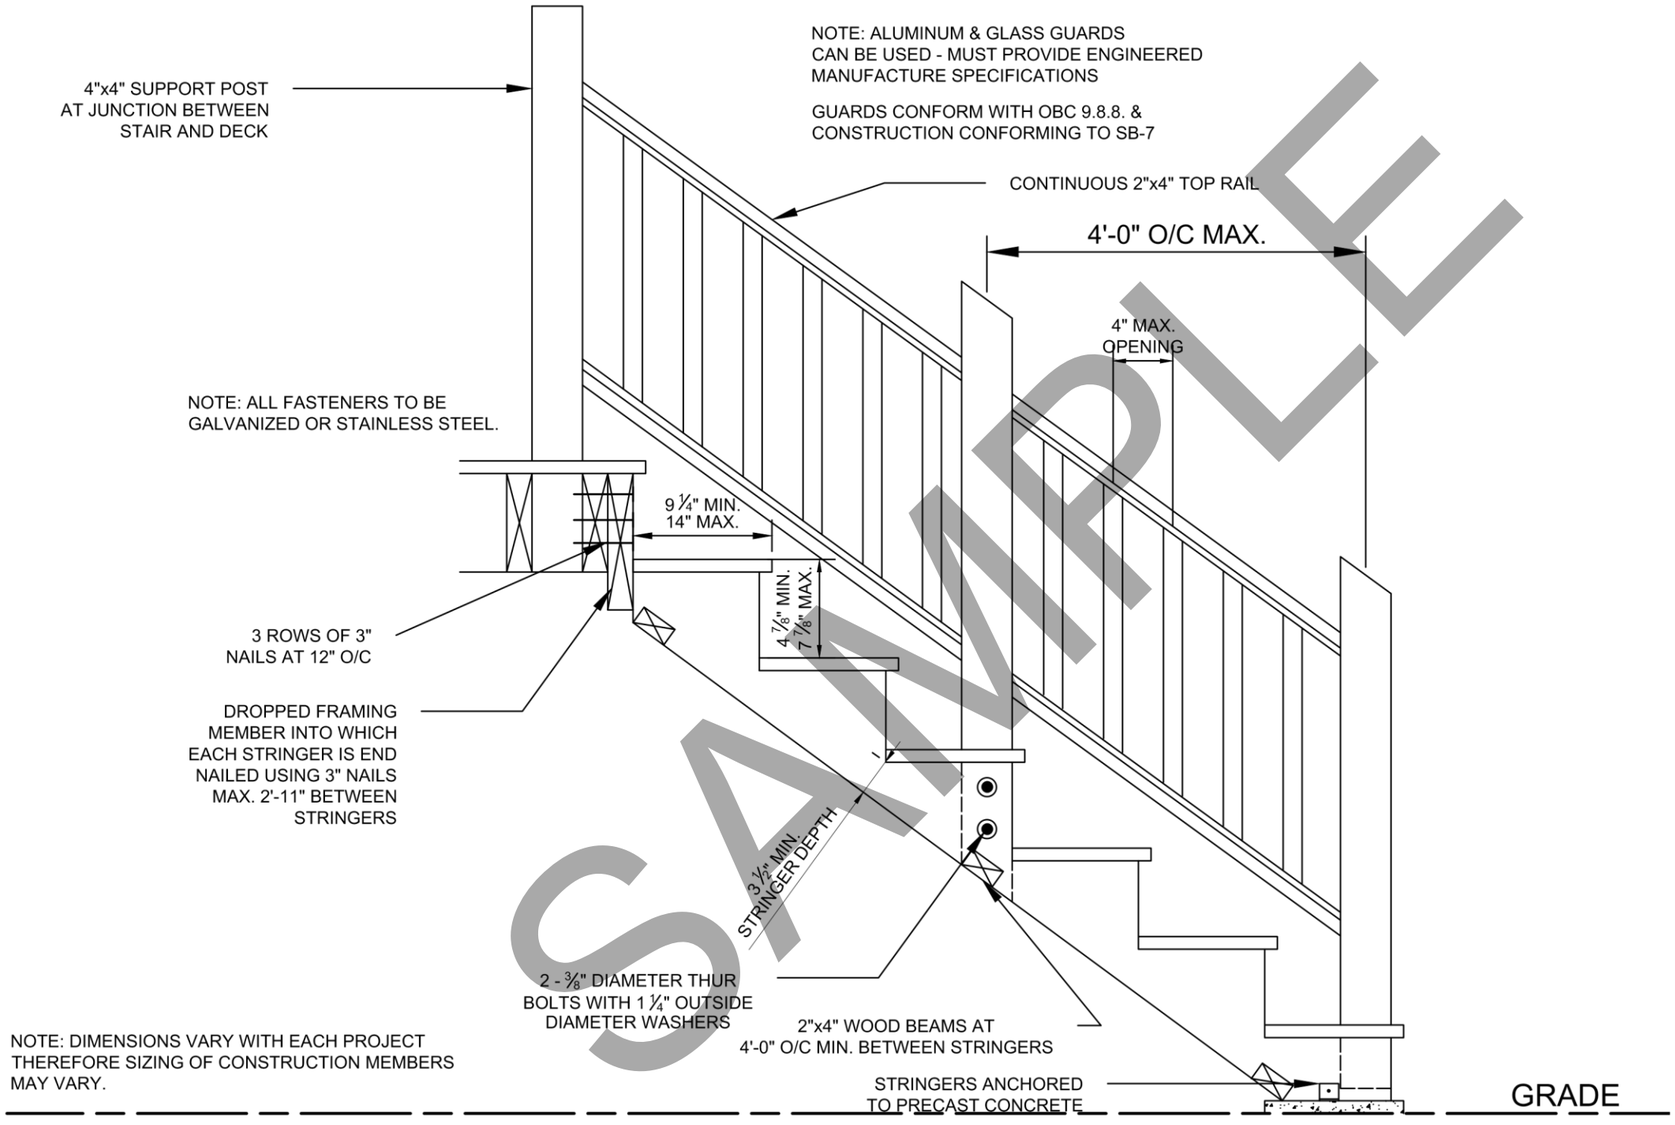

NOTE: DIMENSIONS VARY WITH EACH PROJECT THEREFORE SIZING OF CONSTRUCTION MEMBERS MAY VARY.

SAMPLE

SHEET TITLE:	DECK STAIRS
PROJECT NAME:	SAMPLE DECK DRAWINGS
PROJ. NO:	N/A
SCALE:	3/8"=1'- 00"
DATE:	08-24-18
DRAWN:	TNT
SHEET 5 OF 5	A1