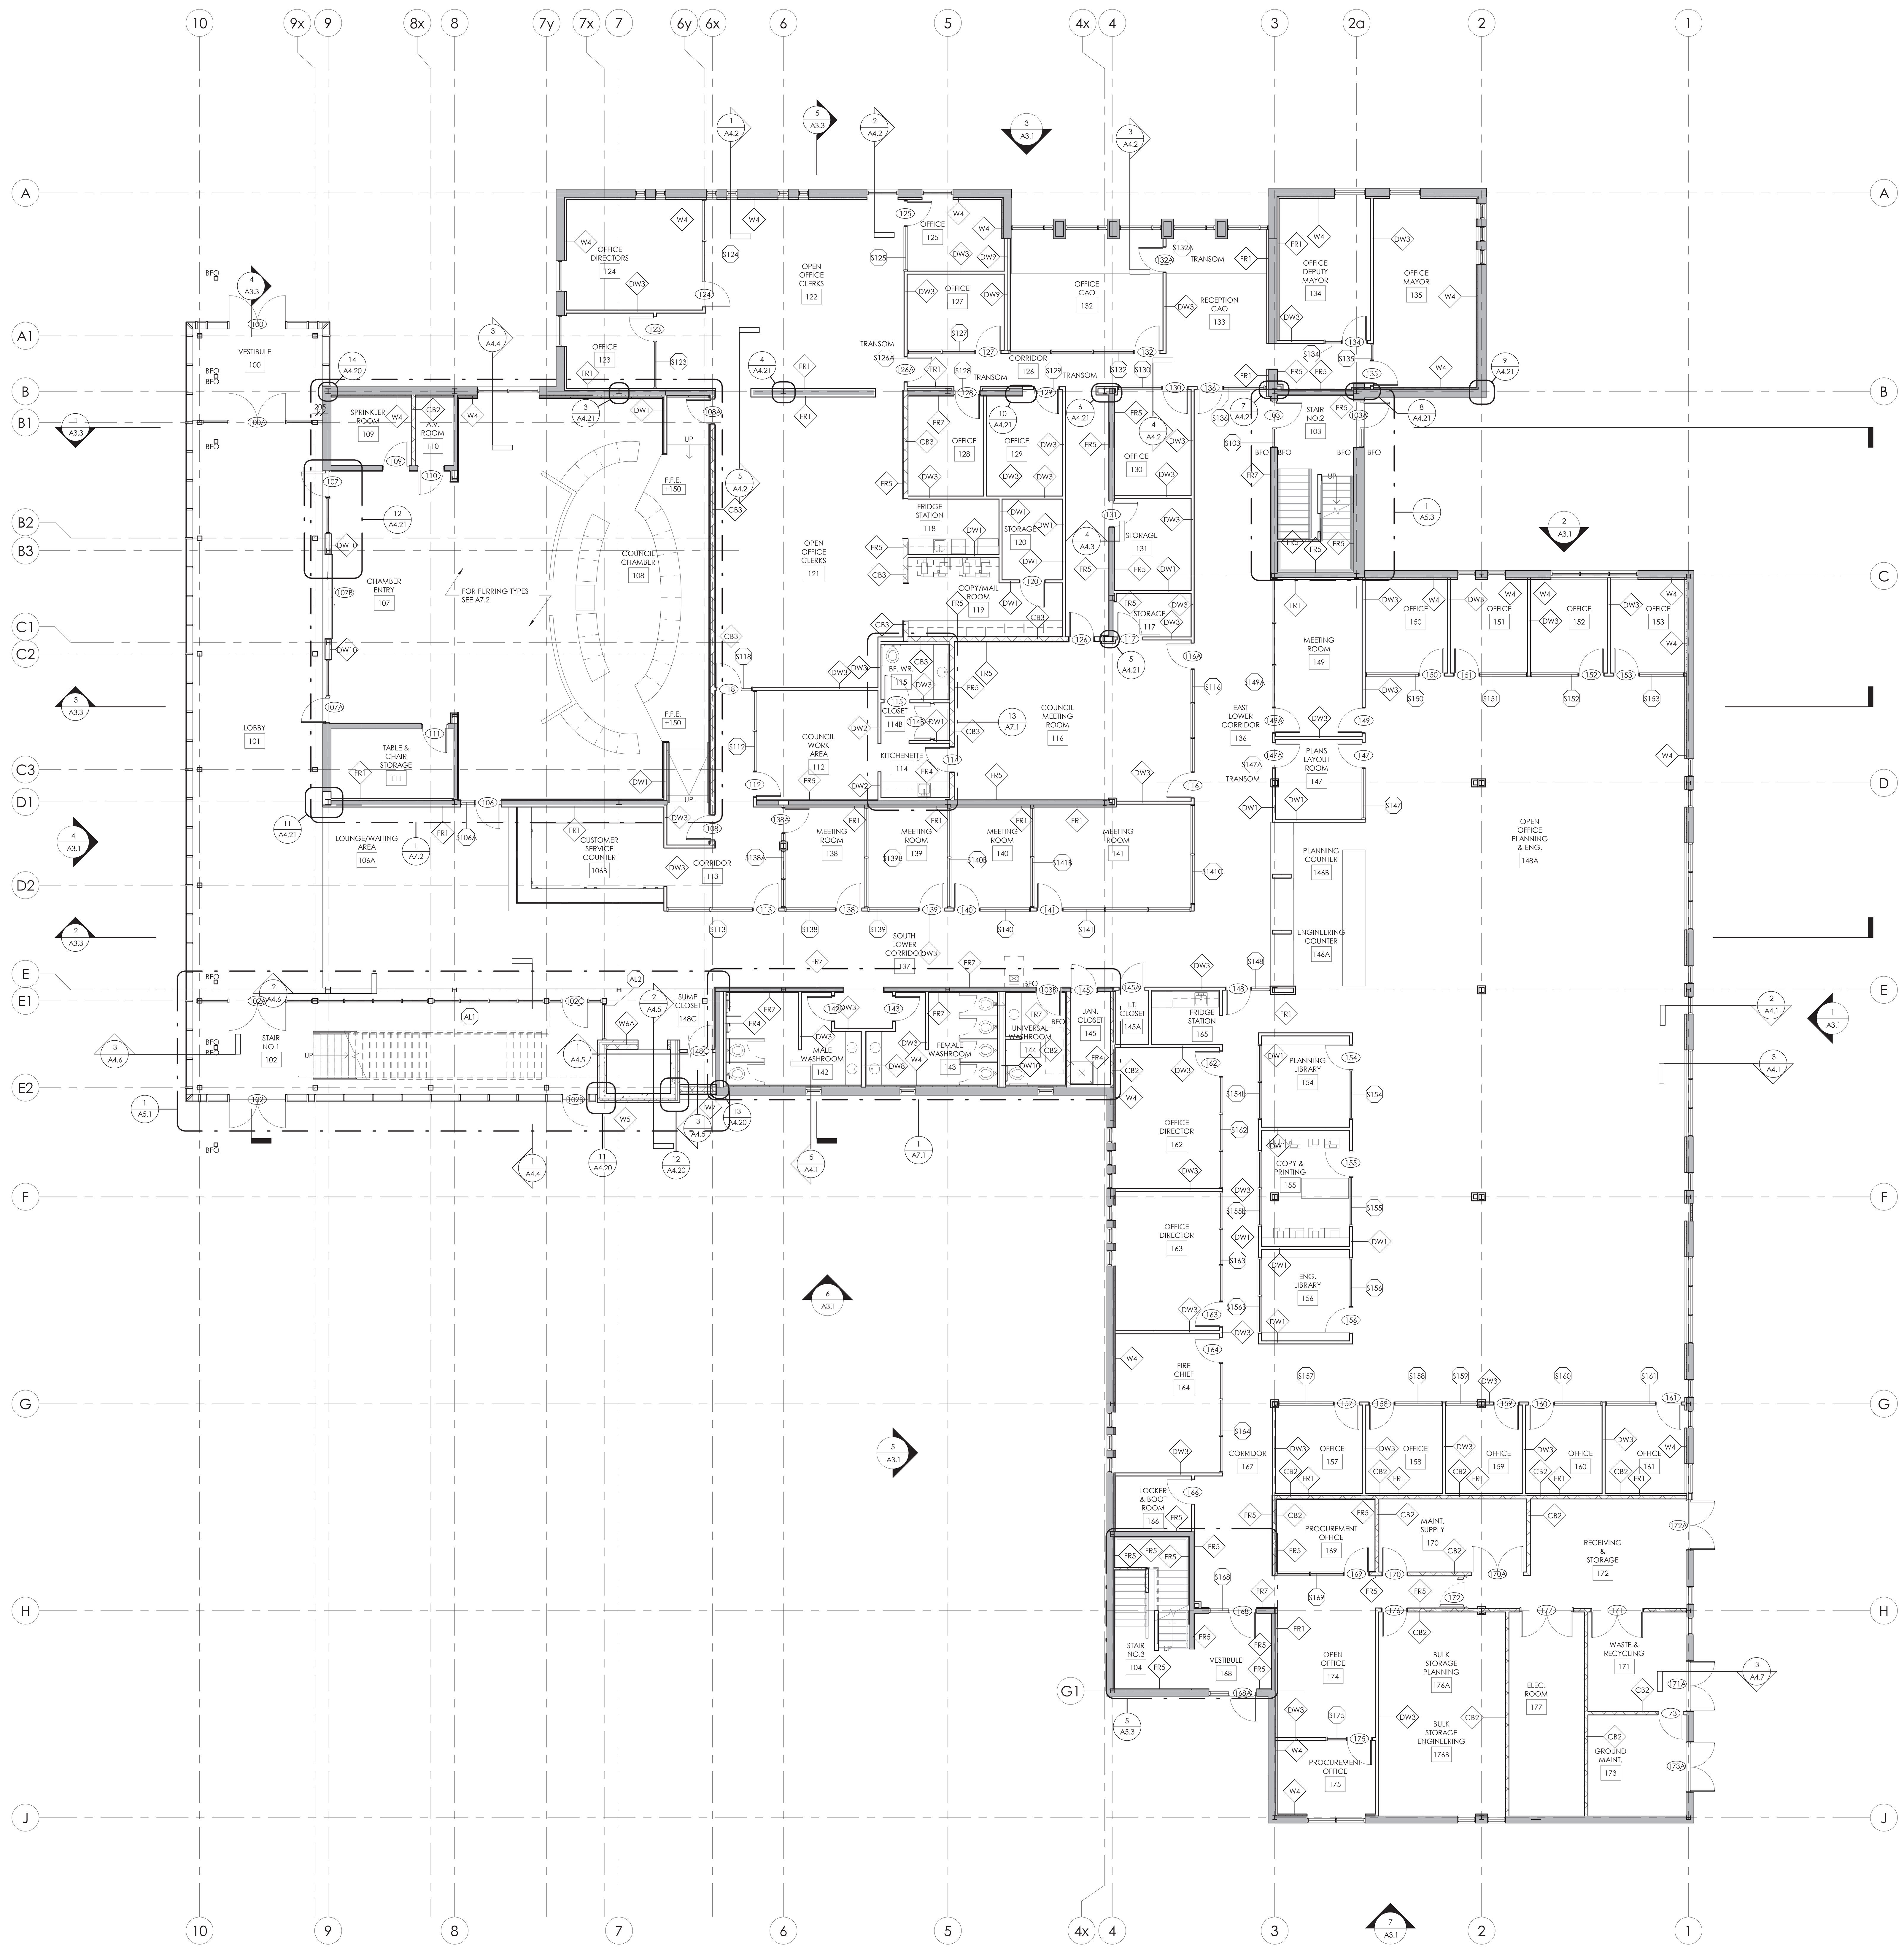

1 (CD) - Ground Floor Plan
A2.1.1 1 : 100

REVISIONS:

NO.	DATE	PARTICULAR
1	18/08/07	ISSUED FOR SPA SUBMISSION 1
2	21/03/26	ISSUED FOR FINAL REVIEW
3	21/04/14	ISSUED FOR TENDER/PERMIT

NOTES:

Reproduction of drawings and related documents in whole or in part is forbidden without written permission of The Ventin Group

All dimensions and measurements must be checked and verified by the General Contractor

CLIENT:
Town of New Tecumseth
10 Wellington Street E. Alliston,
Ontario L9R 1A1

New Tecumseth
Alliston · Beeton · Tottenham

PROJECT:
21720

New Tecumseth - New Municipal Administration Centre

25 Albert Street W., Alliston, ON, L9R 1H2

ORIGINAL PAGE SIZE: ARCH E - 36" x 48"
KEY TO DETAIL LOCATION:
A - DETAIL NO.
B - DETAIL NO. ORIGIN

C:\Users\studenttoronto\Documents\21720 - New Tecumseth Municipal Center_R18 [ARCH]_CCharlesKQRN5.rvt

SCALE: 1 : 100

VG ARCHITECTS
THE VENTIN GROUP LTD

ONTARIO ASSOCIATION OF ARCHITECTS
THOMAS ROBERT WILSON
LICENCE
5746

CN TN

GROUND FLOOR PLAN

PLOT DATE: 2021-04-23 11:45:04 AM

A2.1.1

DRAWN BY: Author
CHECKED BY: Checker