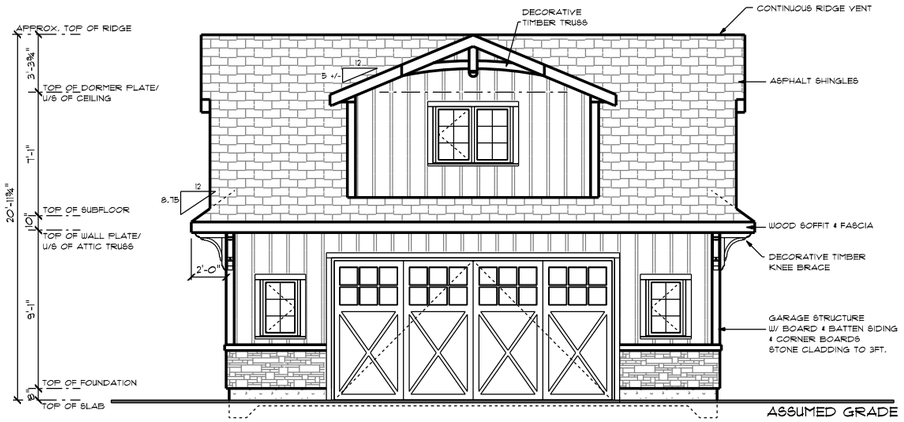

FRONT (LAKE) ELEVATION

LEFT ELEVATION

SAMPLE

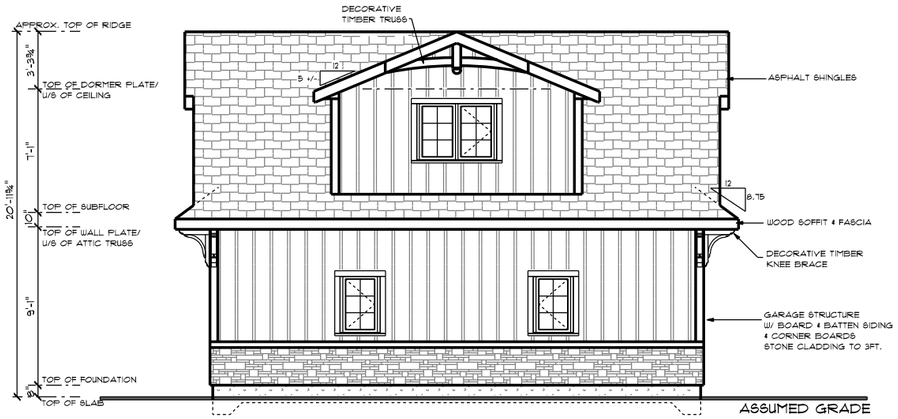

REAR (ROAD) ELEVATION

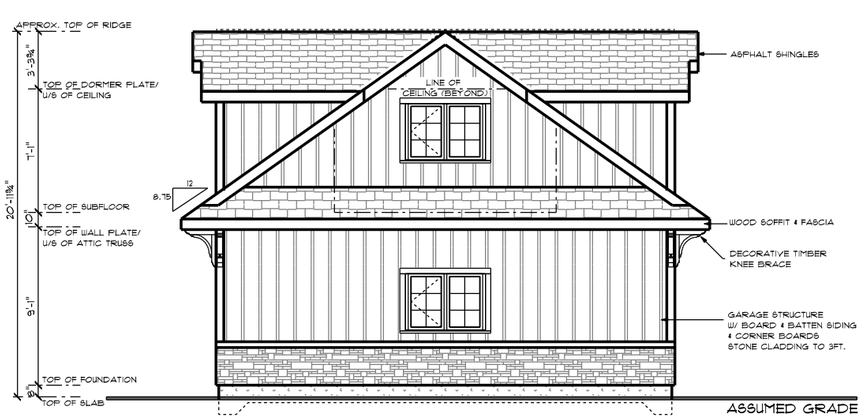

RIGHT ELEVATION

ELEVATIONS

DRW BY:	DATE: JUNE, 2016
PLOT DATE:	
SCALE: 1/8" = 1'-0" (12x18 SHEET SIZE) 1/4" = 1'-0" (24x36 SHEET SIZE)	A01 1 of 6

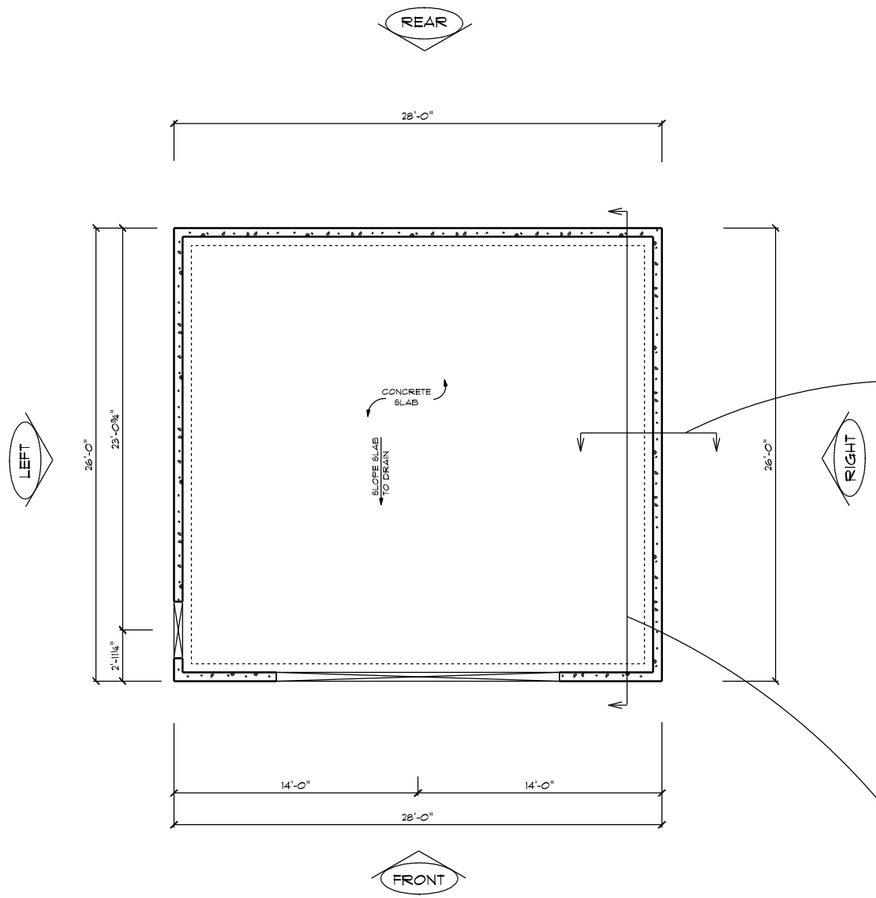

FOUNDATION PLAN - SLAB ON GRADE

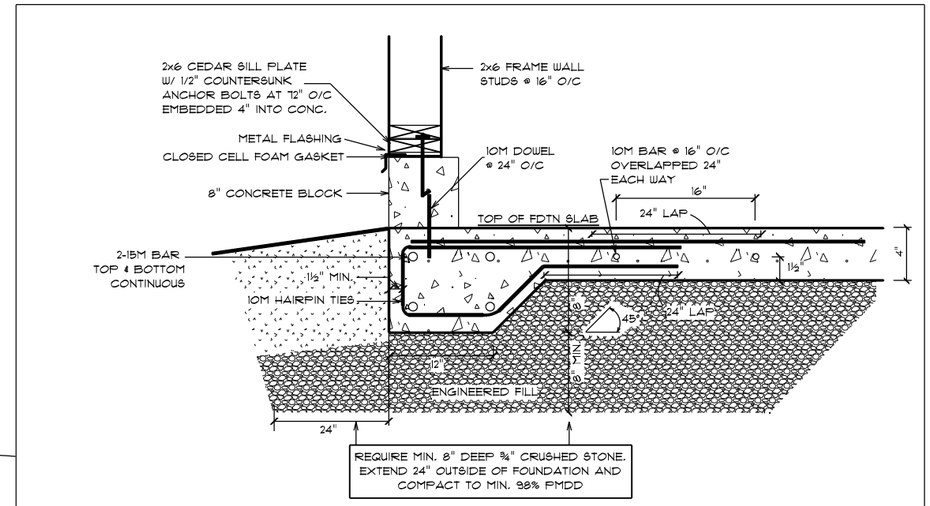

SILL DETAIL - Floating slab

FRAME WALL ON ENGINEERED SLAB

S A M P L E

SLAB MAY REQUIRE ENGINEERING BASED ON SIZE AND NUMBER OF STOREYS

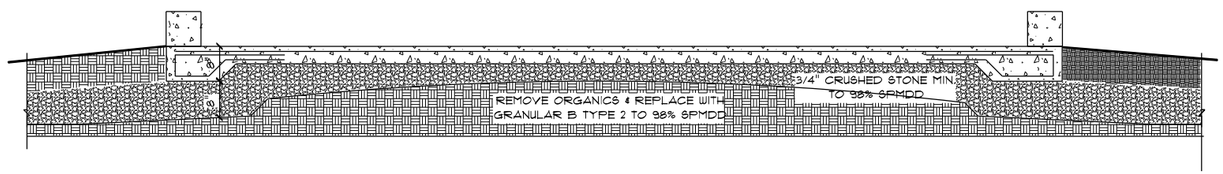

REQUIRE MIN. 8" CRUSHED STONE. SHAPE EXISTING GRADE TO SHED WATER FROM UNDER SLAB AREA. PROVIDE GEOTEXTILE BETWEEN STONE & EXISTING GRADE. REMOVE ALL ORGANICS FROM UNDER SLAB

SILL DETAIL - Floating slab

FOUNDATION PLAN - SLAB ON GRADE

DRW BY:	DATE: JUNE, 2016
PLOT DATE:	A02 2 of 6
SCALE: 1/8" = 1'-0" (12x18 SHEET SIZE) 1/4" = 1'-0" (24x36 SHEET SIZE)	

MAIN FLOOR
WINDOW & DOOR SCHEDULE

OPENING ID	SIZE	R.O. SIZE	HINGE DIRECTION	COUNT
1	27 9/16" x 39⅜"	R.O. 29" x 41½"	L	3
2	27 9/16" x 39⅜"	R.O. 29" x 41½"	R	1
3	55⅛" x 39⅜"	R.O. 56½" x 41½"	LN	1
A	3'-1½"	R.O. 3'-3"	R	1
B	16'-0"	R.O. 16'-3"	U	1

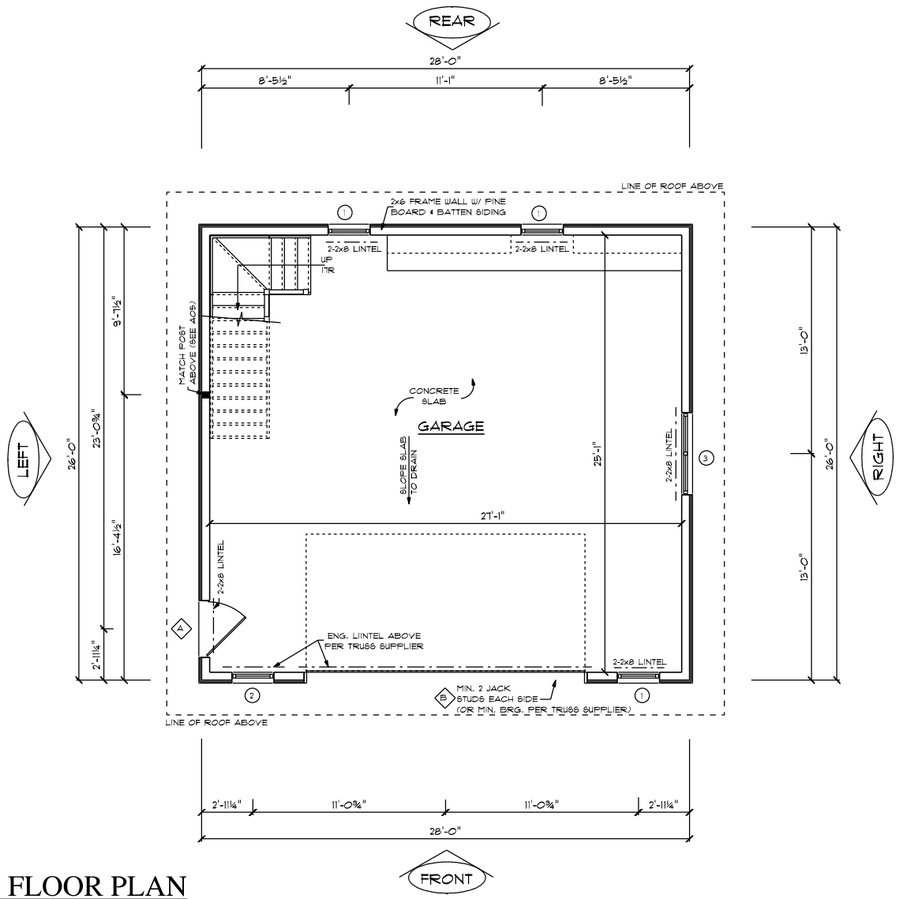

MAIN FLOOR PLAN

GARAGE AREA = 728 SQ. FT.

STAIRS & RAILINGS PER O.B.C. SECTION 9.8

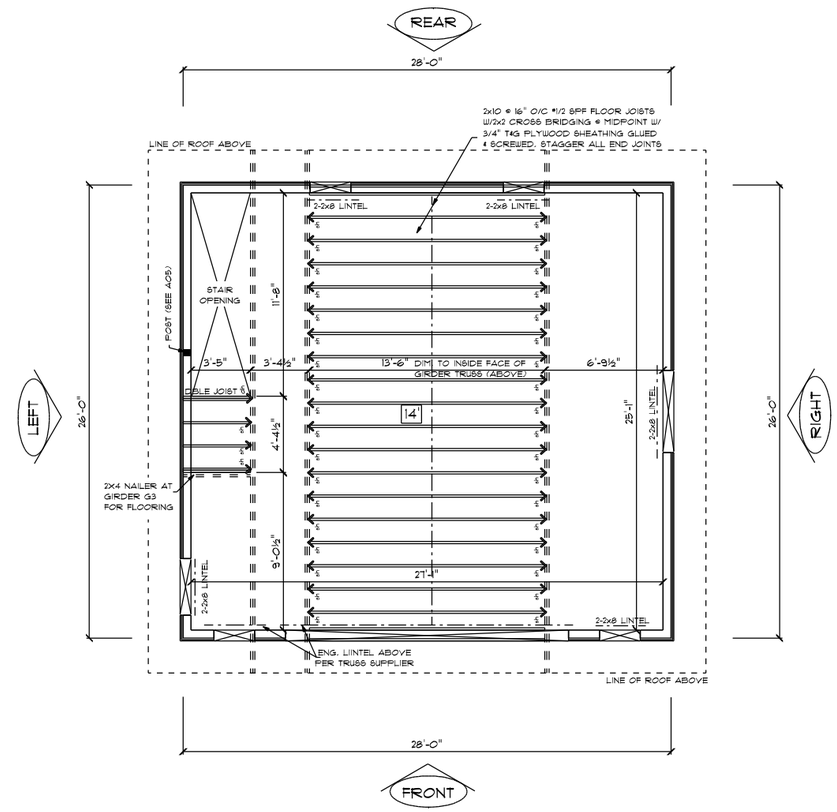

SECOND FLOOR FRAMING PLAN

sh = SINGLE 2x10 JOIST HANGER (SIMPSON LUS210)
dh = DOUBLE 2x10 JOIST HANGER (SIMPSON LUS210-2)

SAMPLE

DRW BY:	DATE: JUNE, 2016
PLOT DATE:	
SCALE: 1/8" = 1'-0" (12x18 SHEET SIZE) 1/4" = 1'-0" (24x36 SHEET SIZE)	A03 3 of 6

MAIN FLOOR PLAN & SECOND FLOOR FRAMING

SECOND FLOOR
WINDOW & DOOR SCHEDULE

OPENING ID	SIZE	R.O. SIZE	HINGE DIRECTION	COUNT
3	55⅛" x 39⅜"	R.O. 56½" x 41½"	LN	3

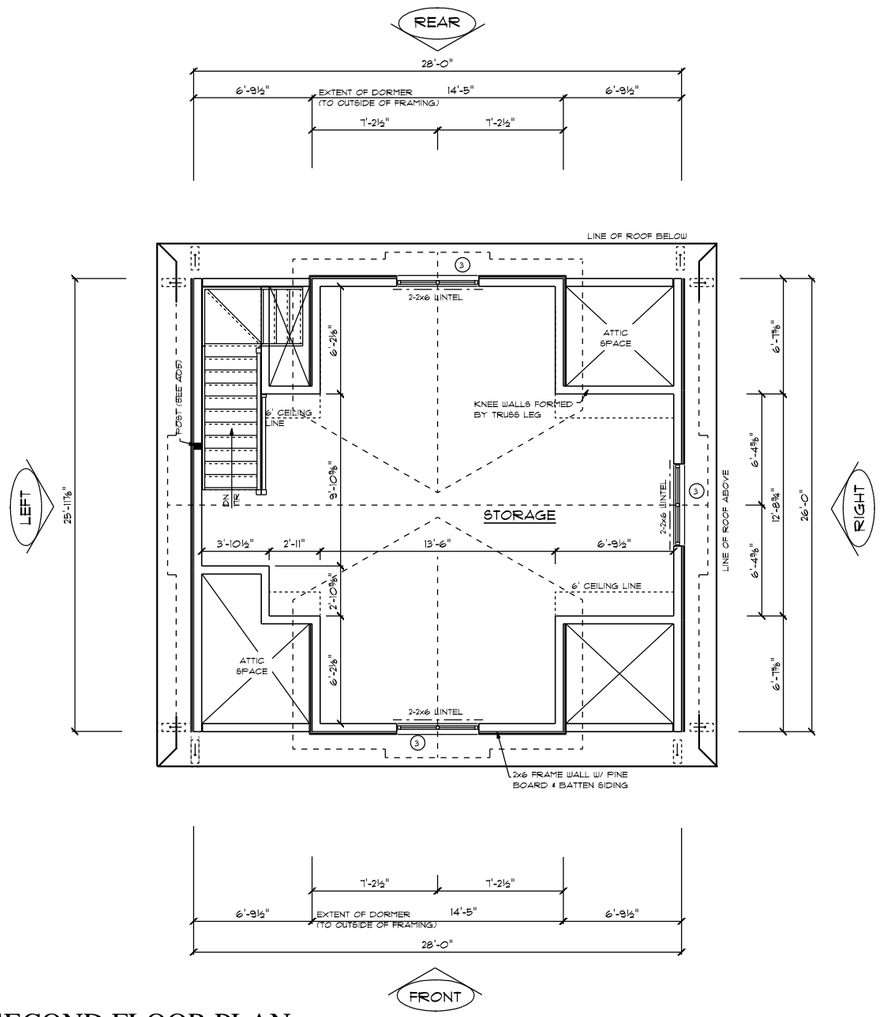

SECOND FLOOR PLAN

SECOND FLOOR AREA = 538 SQ. FT.

STAIRS & RAILINGS PER O.B.C. SECTION 9.8

PROVIDE ACCESS TO ATTIC PER 9.19.2.1 OF THE 2006 O.B.C.

SAMPLE

TRUSS SUPPLIER DRAWINGS SUPERCEDES ROOF FRAMING & TRUSS PROFILES PROVIDED WITH ARCHITECTURAL SET

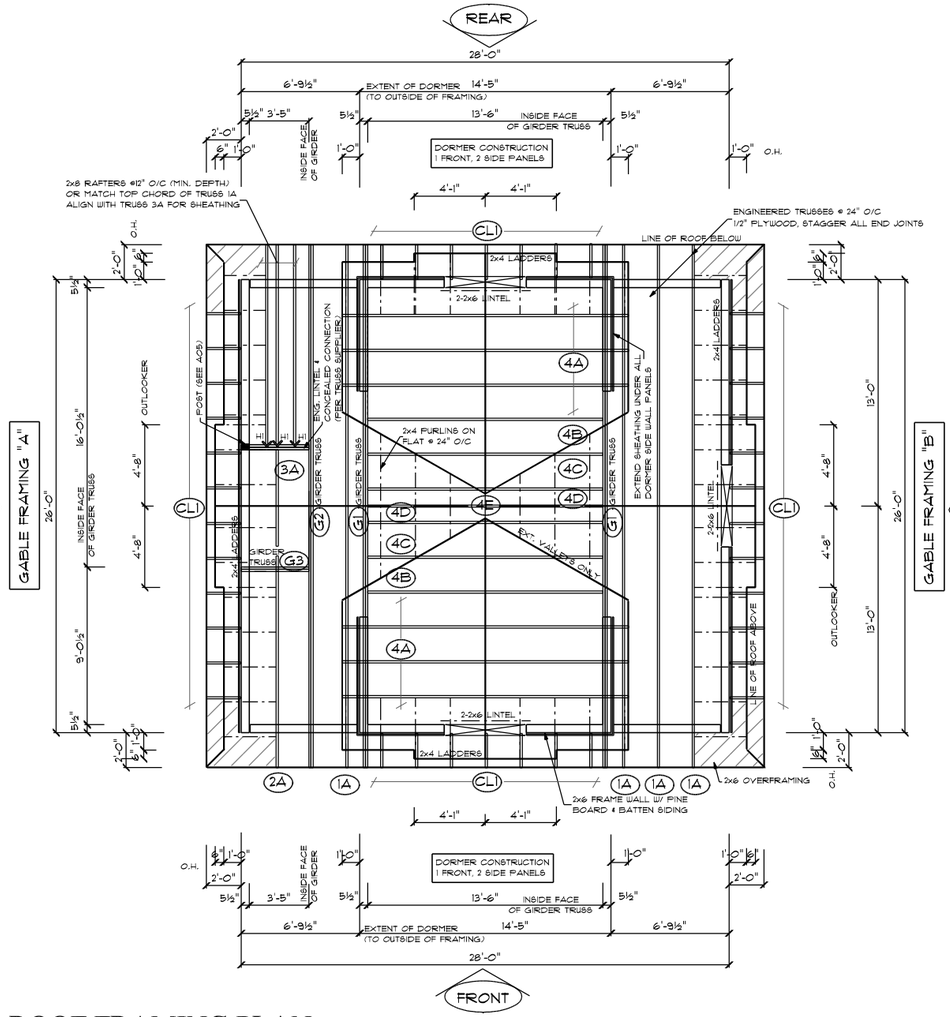

ROOF FRAMING PLAN

SITE LOCATION: CITY, ONTARIO, POSTAL CODE
SITE SNOW LOAD: 65 PSF (TRUSS SUPPLIER TO CONFIRM)

H1 = SINGLE 2x8 SLOPED HANGER (SIMPSON LSSU28 OR EQUIV.)

ALL GABLE ENDS, LADDERS AND DORMERS WALLS ARE TO BE SITE FRAMED UNLESS SUPPLIED BY TRUSS SUPPLIER.

SECOND FLOOR PLAN & ROOF FRAMING

DRW BY:	DATE: JUNE, 2016
PLOT DATE:	
SCALE: 1/8" = 1'-0" (12x18 SHEET SIZE) 1/4" = 1'-0" (24x36 SHEET SIZE)	A04 4 of 6

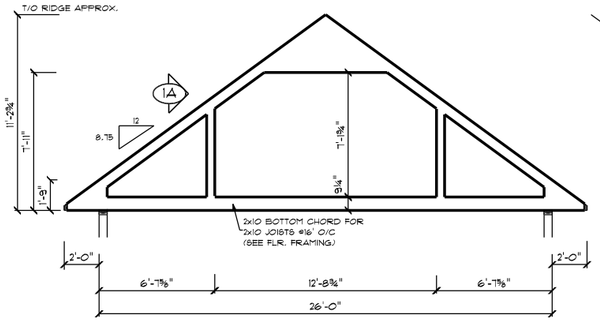

TRUSS TYPE 1A

TRUSS G1/G2 = MULTIPLY GIRDER
TRUSS BASED ON TRUSS 1A

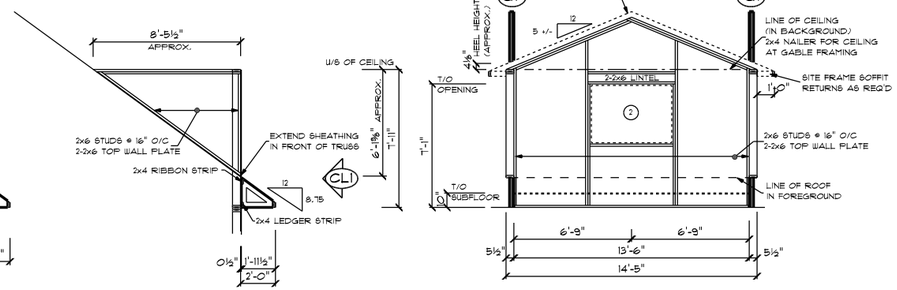

DORMER SET 1
TRUSS TYPE CL1

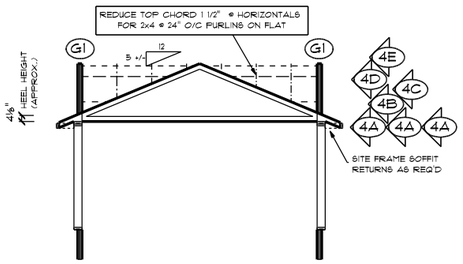

TRUSS TYPES 4A-4E

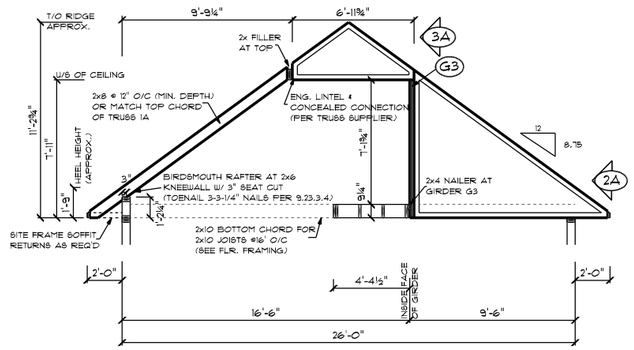

TRUSS TYPES 2A, 3A, G3

TRUSS G3 = MULTIPLY BOX GIRDER TRUSS

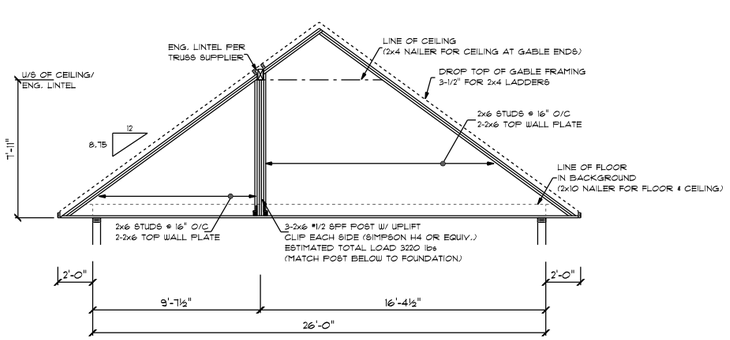

GABLE FRAMING "A"

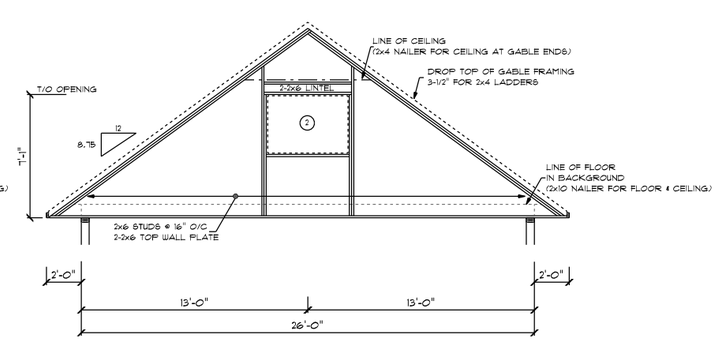

GABLE FRAMING "B"

SAMPLE

TRUSS PROFILES & GABLE END FRAMING

DRW BY:	DATE: JUNE, 2016
PLOT DATE:	A05 5 of 6
SCALE: 1/8" = 1'-0" (12x18 SHEET SIZE) 1/4" = 1'-0" (24x36 SHEET SIZE)	

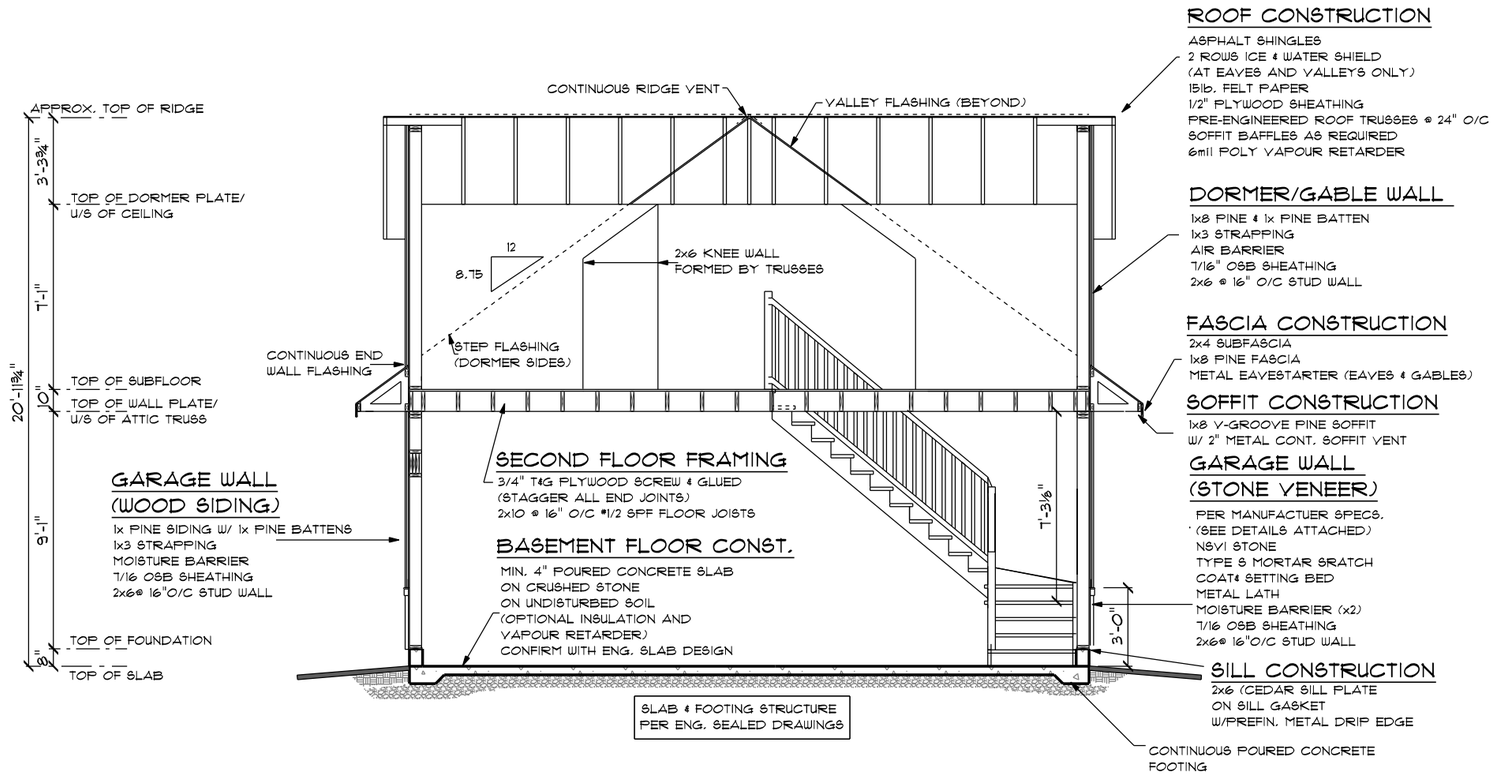

BUILDING CROSS SECTION A-A

SAMPLE

BUILDING CROSS SECTION A-A

DRW BY:	DATE: JUNE, 2016
PLOT DATE:	A06 6 of 6
SCALE: 1/8" = 1'-0" (12x18 SHEET SIZE) 1/4" = 1'-0" (24x36 SHEET SIZE)	