COMMUNITY OF ALLISTON
Industrial Commercial Secondary Plan
CORPORATION OF THE
TOWN OF NEW TECUMSETH

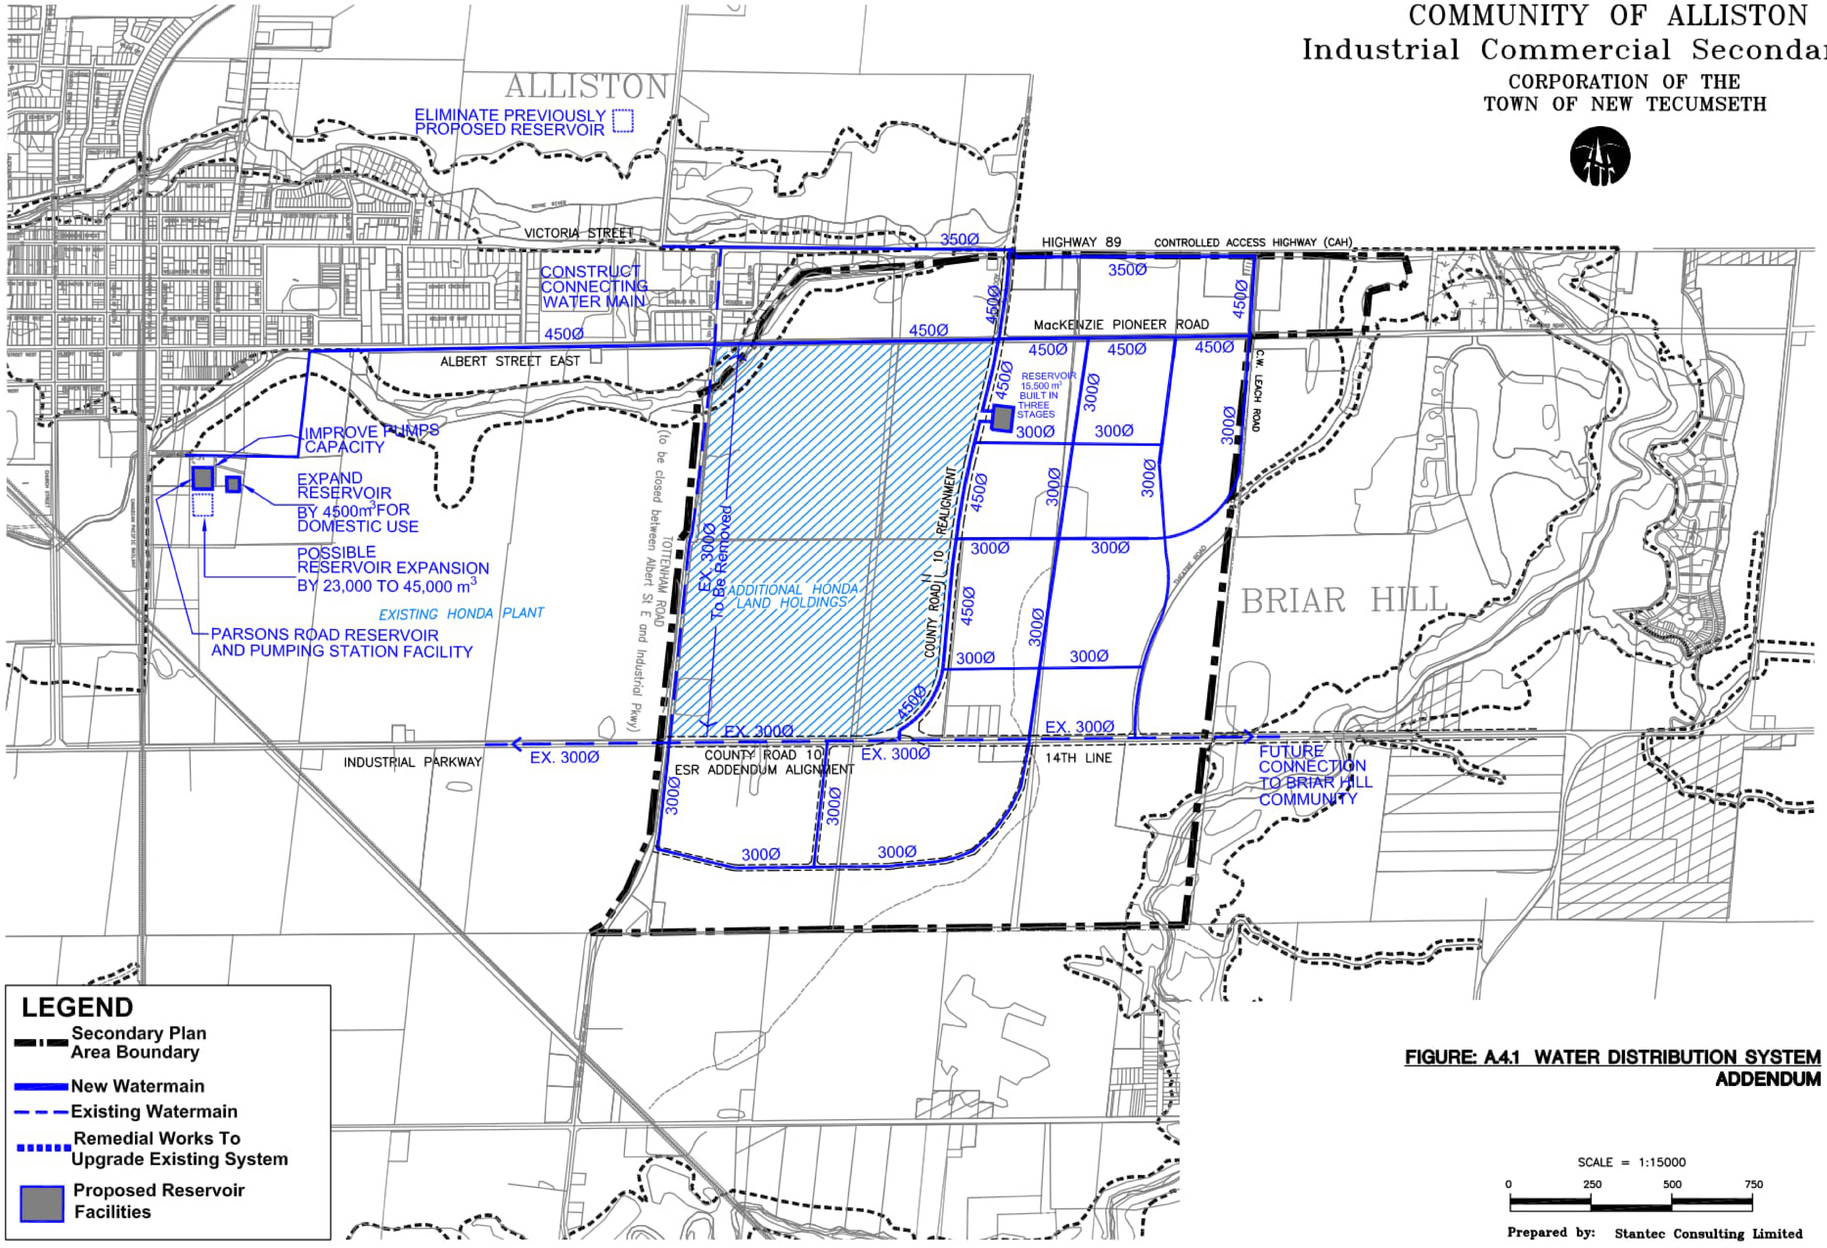

LEGEND
- Secondary Plan Area Boundary
- New Watermain
- Existing Watermain
- Remedial Works To Upgrade Existing System
- Proposed Reservoir Facilities

FIGURE: A.4.1 WATER DISTRIBUTION SYSTEM ADDENDUM

SCALE = 1:15000
0 250 500 750

Prepared by: Stantec Consulting Limited

File: V:\01606\Active\60610290\Reports\FINAL SUBMISSION\Vol.4 Master Servicing Plan\Addendum\Figures_Addendum\FIG_A4-1_Water-Distribution.dwg (Area) <pslama> Nov 13, 2008-4:57pm

Plan-It Geographical
PLAN B Natural Heritage
The Planning Partnership

New Tecumseth
Alliston · Beeton · Tottenham

Exception Area 7
Water Distribution Plan
Official Plan
Appendix 'E2'

Date: March 7, 2019

Revisions:

Scale: 1:15000

This map, either in whole or in part, may not be reproduced without the written authority from Town of New Tecumseth, 2019. Produced (in part) under license from: © The Corporation of the County of Simcoe; © Her Majesty the Queen in Right of Canada, Department of Natural Resources; © Queens Printer, Ontario Ministry of Natural Resources; © Teranet Enterprises Ins. and its suppliers; © Members of the Ontario Geospatial Data Exchange.

All rights reserved. THIS IS NOT A PLAN OF SURVEY.