COMMUNITY OF ALLISTON
Industrial Commercial Secondary Plan
CORPORATION OF THE
TOWN OF NEW TECUMSETH

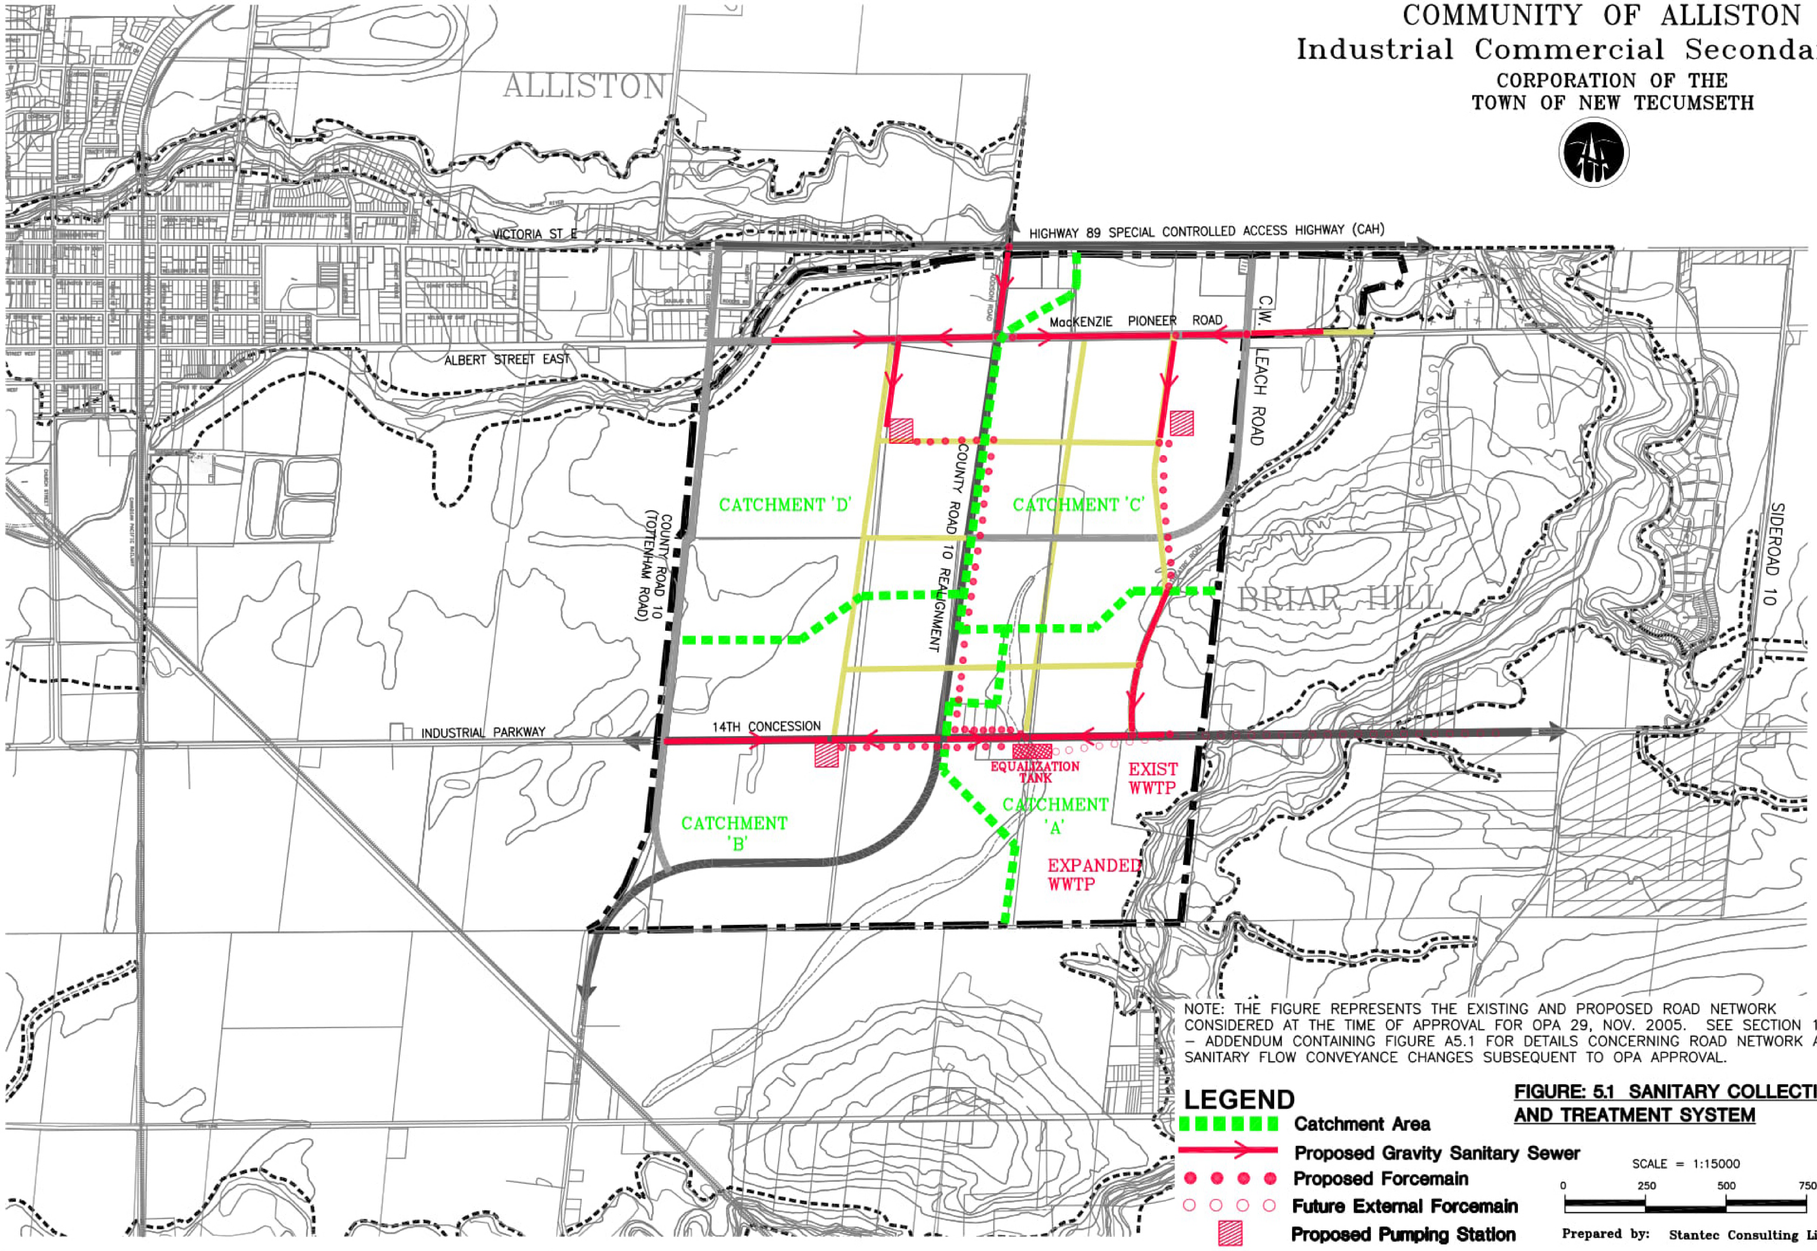

File: V:\01606\Active\60610290\Reports\FINAL SUBMISSION\Vol.4 Master Servicing Plan\Figures--MSP\FIG_5-1_Sanitary_Collection.dwg (Area) <pslama> Nov 13, 2008-5:27pm

Plan-It Geographical

PLAN B Natural Heritage

The Planning Partnership

New Tecumseth
Alliston · Beeton · Tottenham

Exception Area 7
Preferred Sanitary System
Official Plan
Appendix 'E3'

Date: March 7, 2019

Revisions:

Scale: 1:15000

This map, either in whole or in part, may not be reproduced without the written authority from Town of New Tecumseth, 2019. Produced (in part) under license from: © The Corporation of the County of Simcoe; © Her Majesty the Queen in Right of Canada, Department of Natural Resources; © Queens Printer, Ontario Ministry of Natural Resources; © Teranet Enterprises Ins. and its suppliers; © Members of the Ontario Geospatial Data Exchange.

All rights reserved. THIS IS NOT A PLAN OF SURVEY.